CONTRACT NO. 62481

F.A.P. RTE.	SECTION	COUNTY	TOTAL SHEETS	SHEET NO.
332	*	COOK	54	22
STA.		TO STA.		
FED. ROAD DIST. NO. 1	ILLINOIS	HIGHWAY PROJECT		

* (0101, 0203B & 0303) RS-10

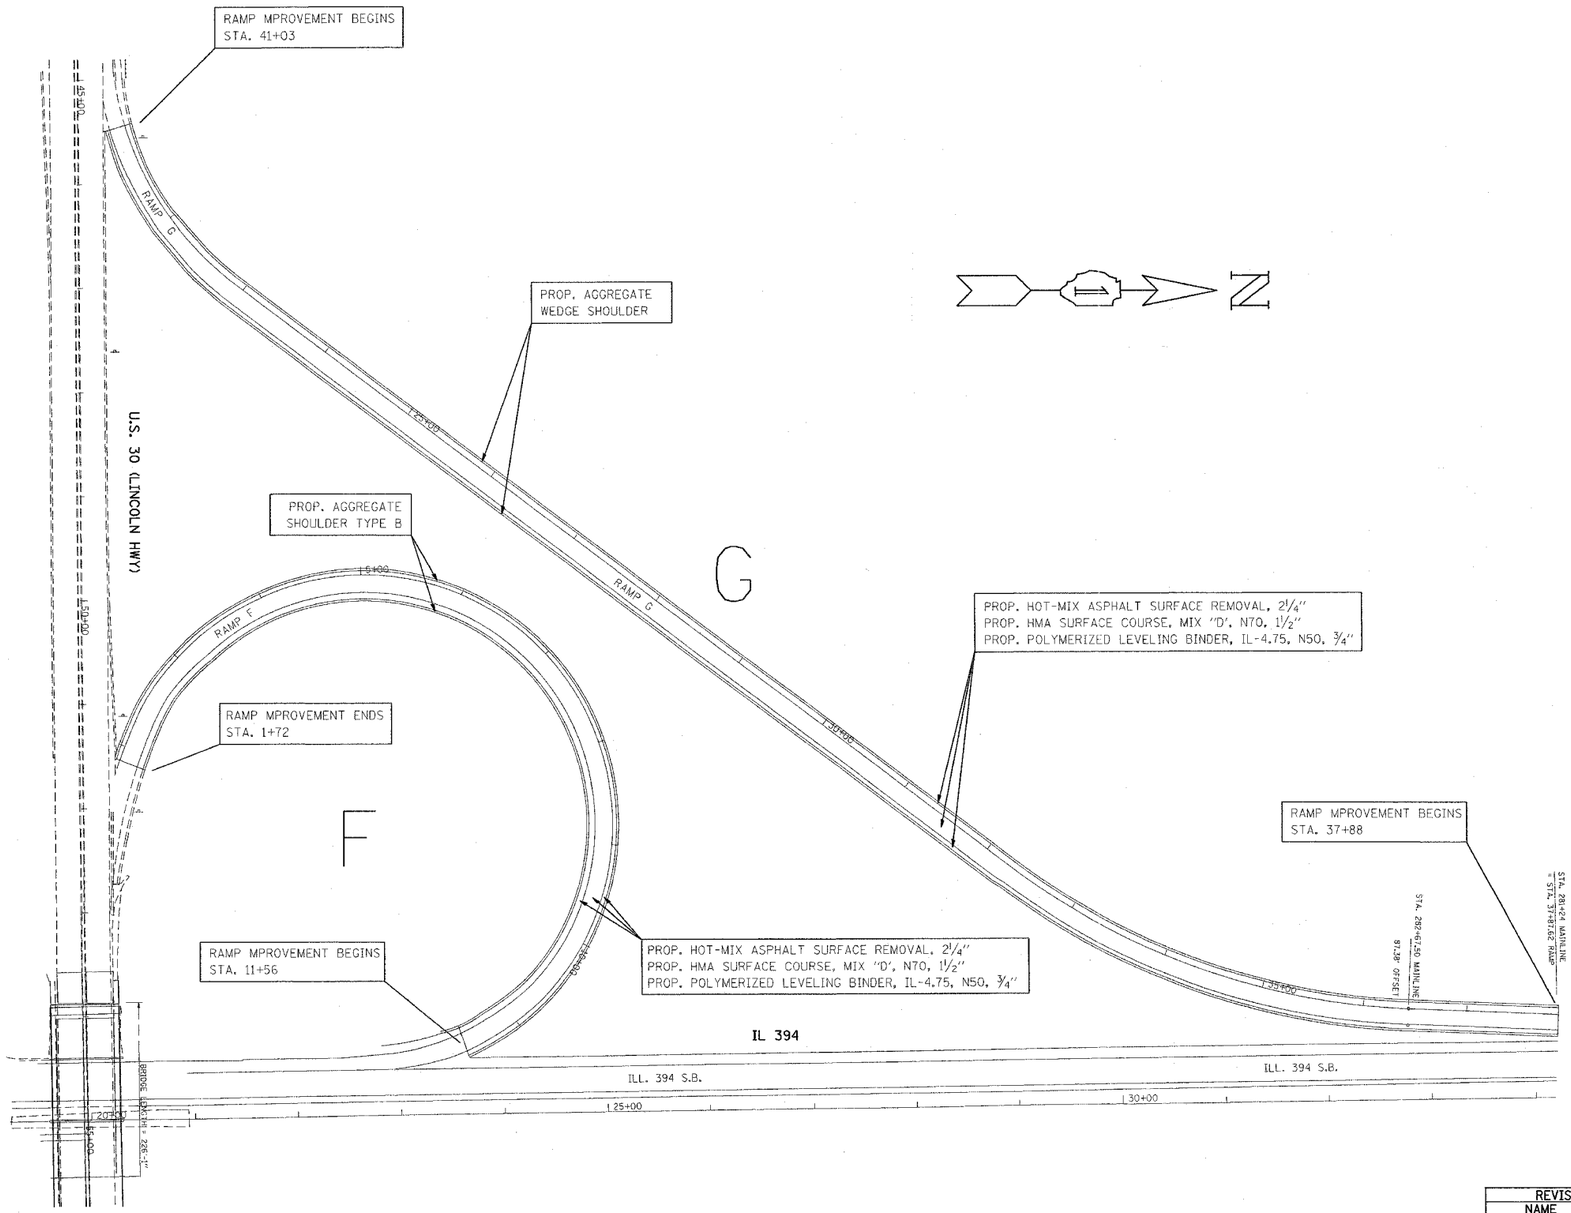

REVISIONS	
NAME	DATE

ILLINOIS DEPARTMENT OF TRANSPORTATION

FAP 332: IL 394

IL 394 (BISHOP FORD MEMORIAL EXPWY)
RAMPS AT US 30

SCALE: N.T.S. DRAWN BY

8/6/2007
c:\projects\d120502\d120502ab.m32
*REF-
*REF-
VI=