CONTRACT NO. 62481

F.A.P. RTE.	SECTION	COUNTY	TOTAL SHEETS	SHEET NO.
332	*	COOK	54	38
STA.		TO STA.		
FED. ROAD DIST. NO.	ILLINOIS	FED. AID PROJECT		

*(0101, 0203B & 0303) RS-10

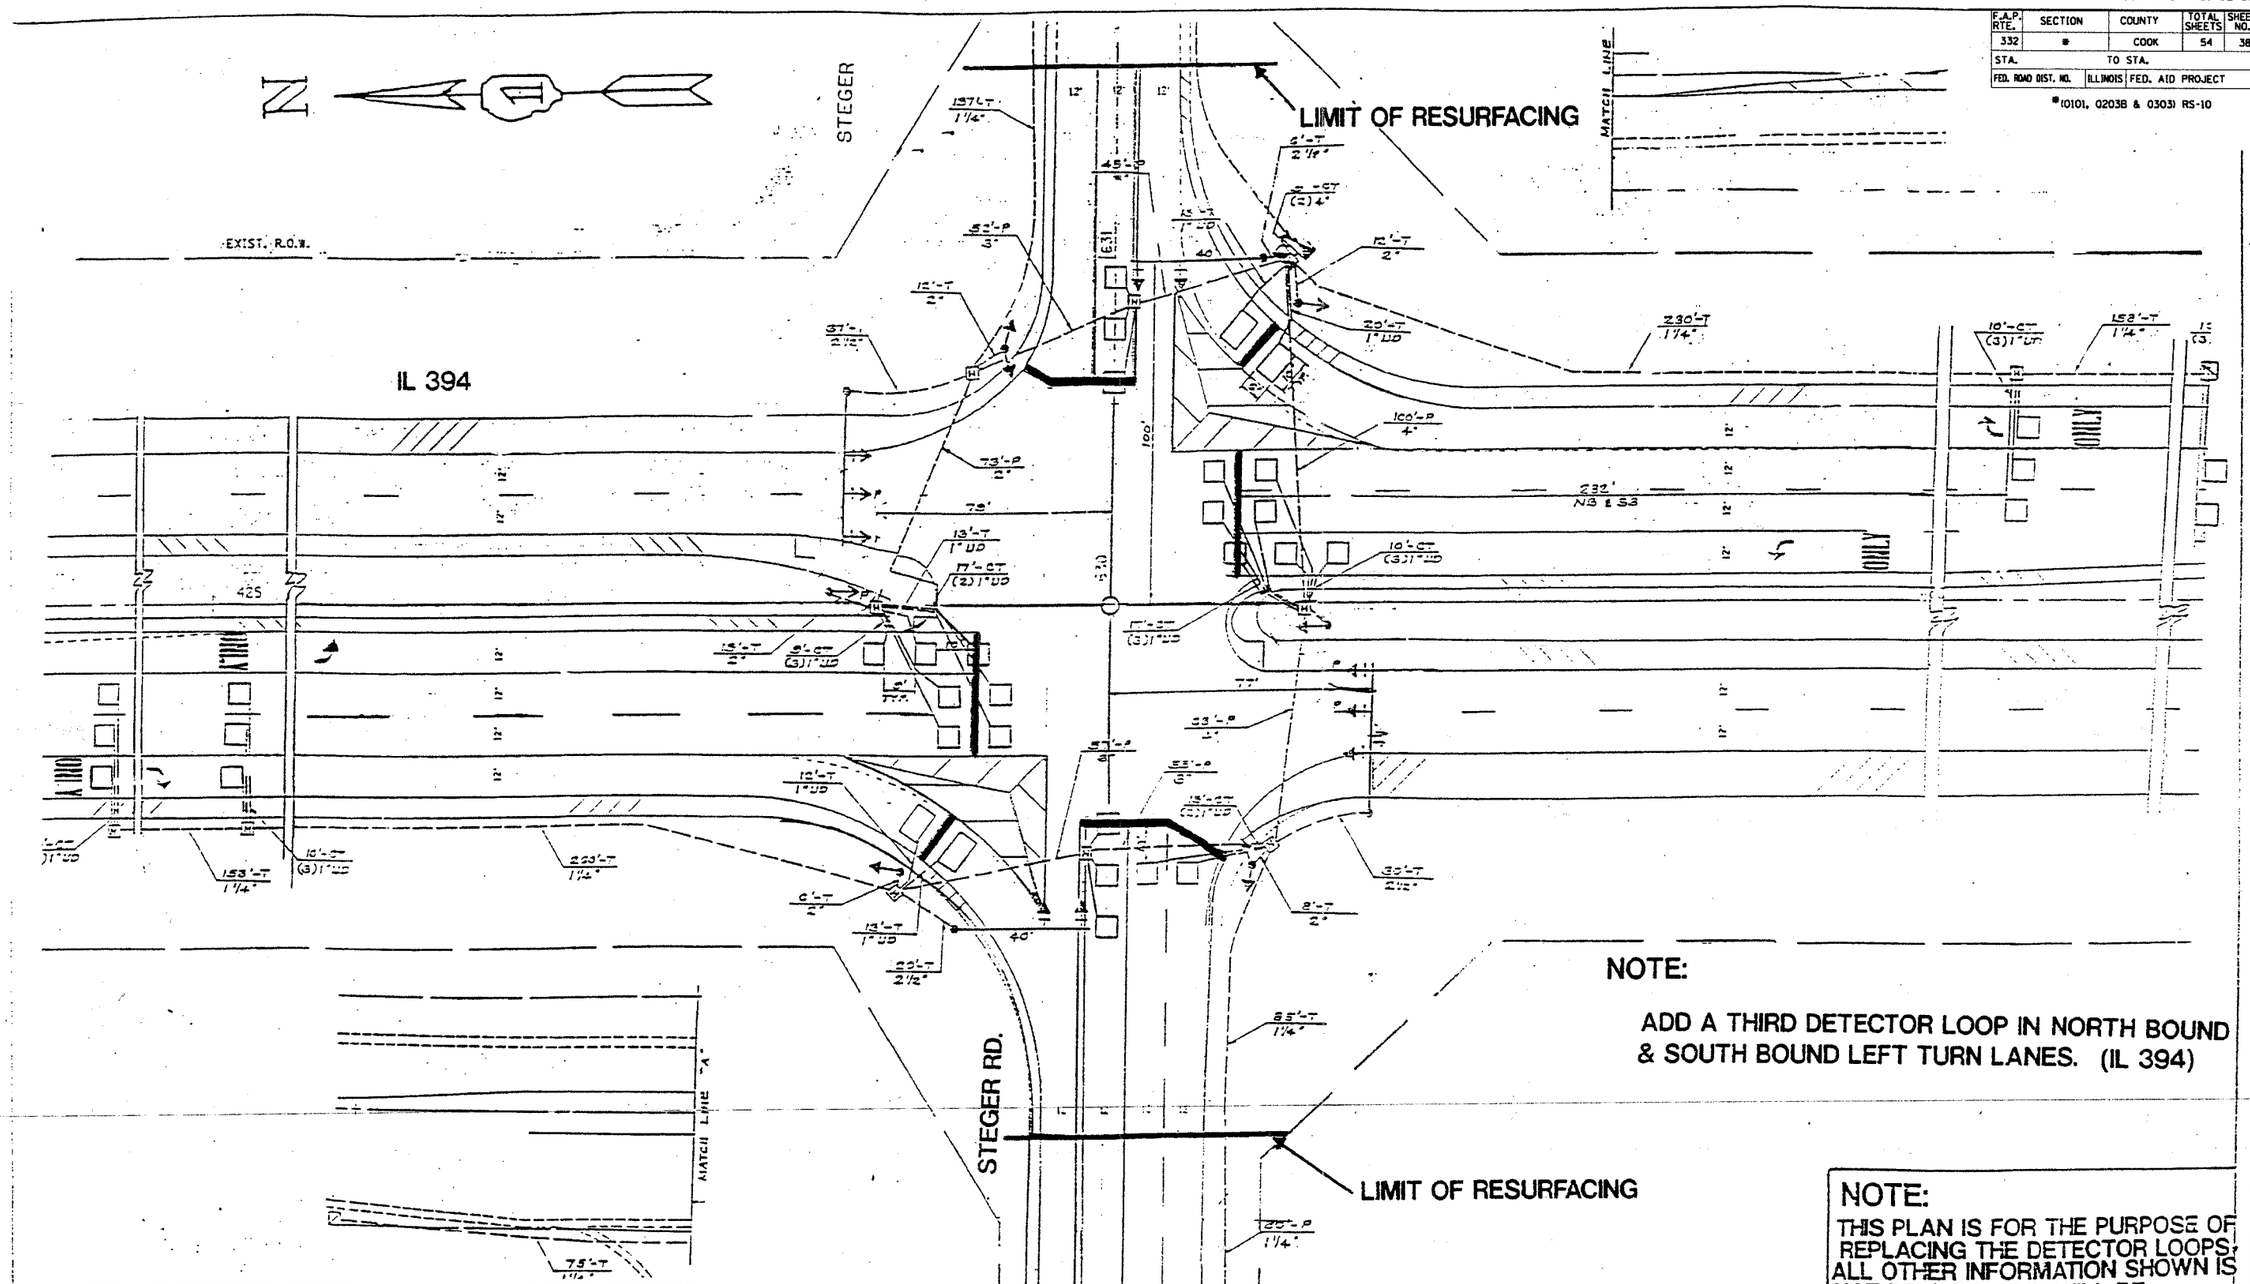

NOTE:

ADD A THIRD DETECTOR LOOP IN NORTH BOUND & SOUTH BOUND LEFT TURN LANES. (IL 394)

REPLACE ALL DETECTOR LOOPS AS SHOWN
(WITHIN THE RESURFACING LIMITS)

CODE NO.	QUANTITY	UNIT	ITEM
88600600	1573	FOOT	DETECTOR LOOP REPLACEMENT

NOTE:

THIS PLAN IS FOR THE PURPOSE OF REPLACING THE DETECTOR LOOPS. ALL OTHER INFORMATION SHOWN IS NOT RELATED AND WILL BE DISREGARDED.

1

ILLINOIS DEPARTMENT OF TRANSPORTATION
DETECTOR LOOPS AT:
IL 394 & STEGER RD.

SCALE: 1"=
DATE
DESIGNED BY:
DRAWN BY:
CHECKED BY: