NO.	AREAS CHECKED

NO.	AREAS CHECKED

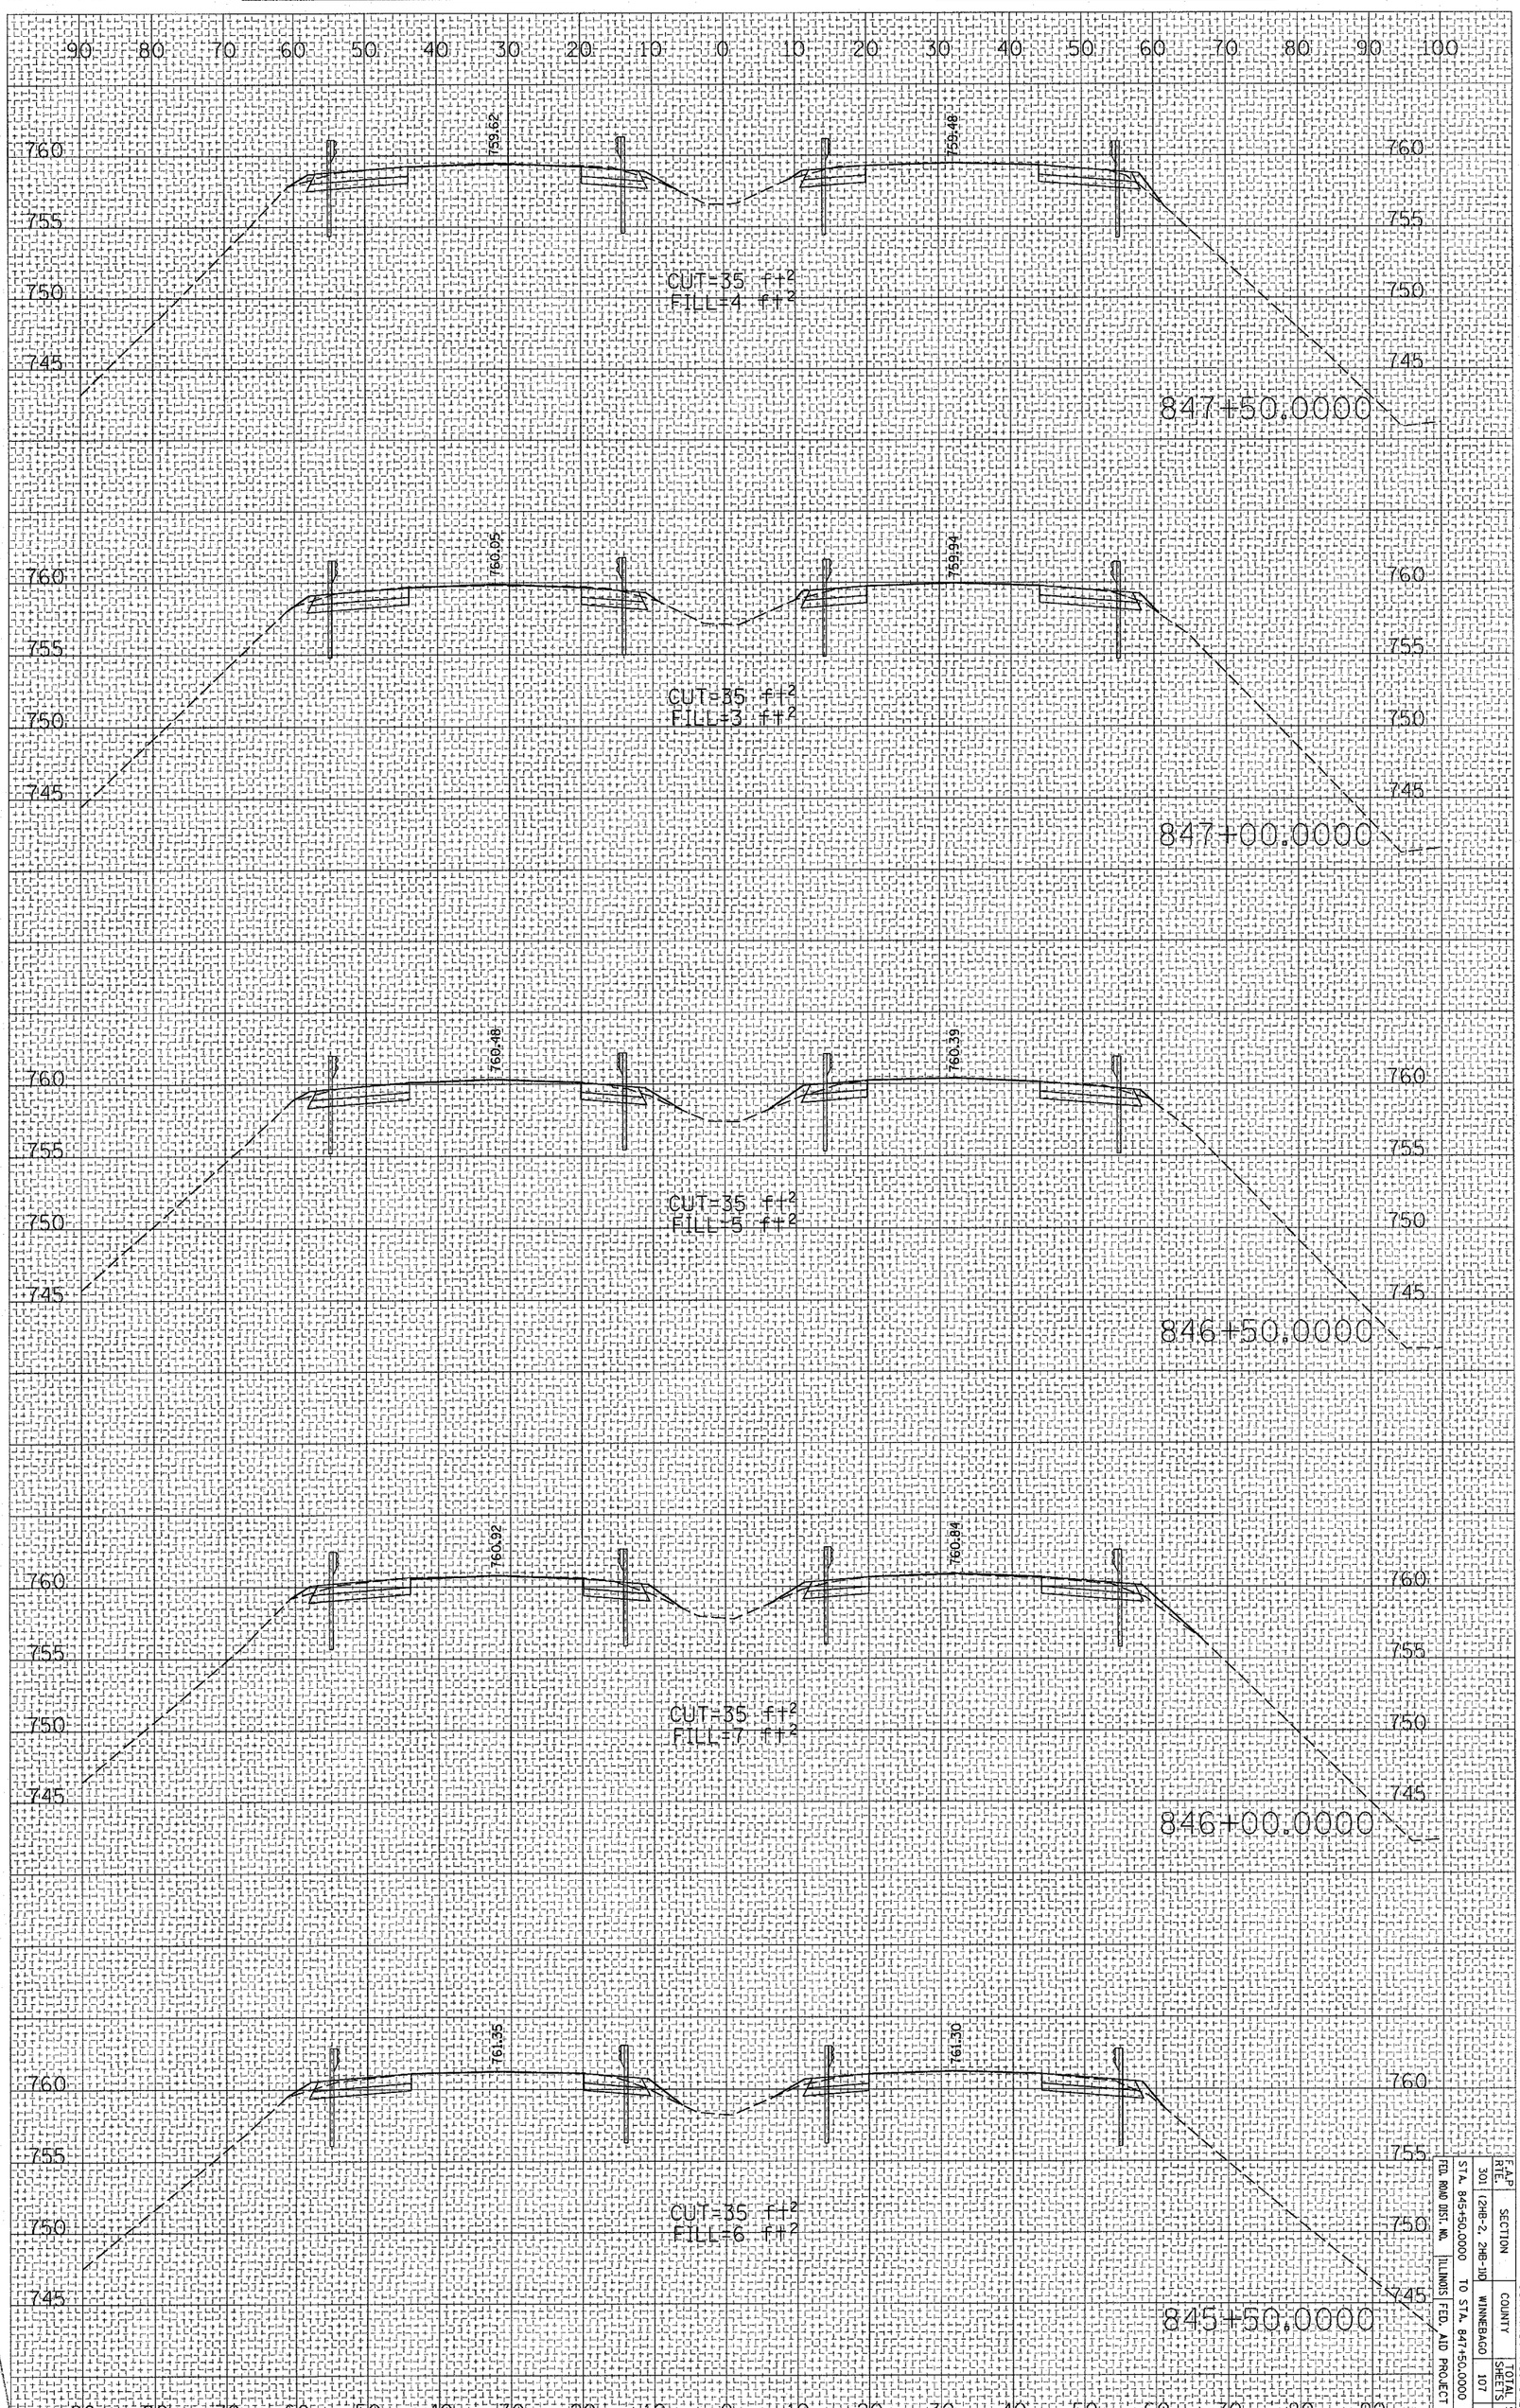

F.A.P. RTE.	SECTION	COUNTY	TOTAL SHEETS	SHEET NO.
301	(2HB-2, 2HB-1)D	WINNEBAGO	107	

FED. ROAD DIST. NO. | ILLINOIS | FED. AID PROJECT

STA. 845+50.0000 TO STA. 847+50.0000

CONTRACT NO. 64B0