CONTRACT NO. 68024

F.A.P. RTE.	SECTION	COUNTY	TOTAL SHEETS	SHEET NO.
656	(1)1	TAZEWELL	32	31
STA. 162+78.50 TO STA. 170+28.50				
FED. ROAD DIST. NO. _	ILLINOIS	FED. AID PROJECT		

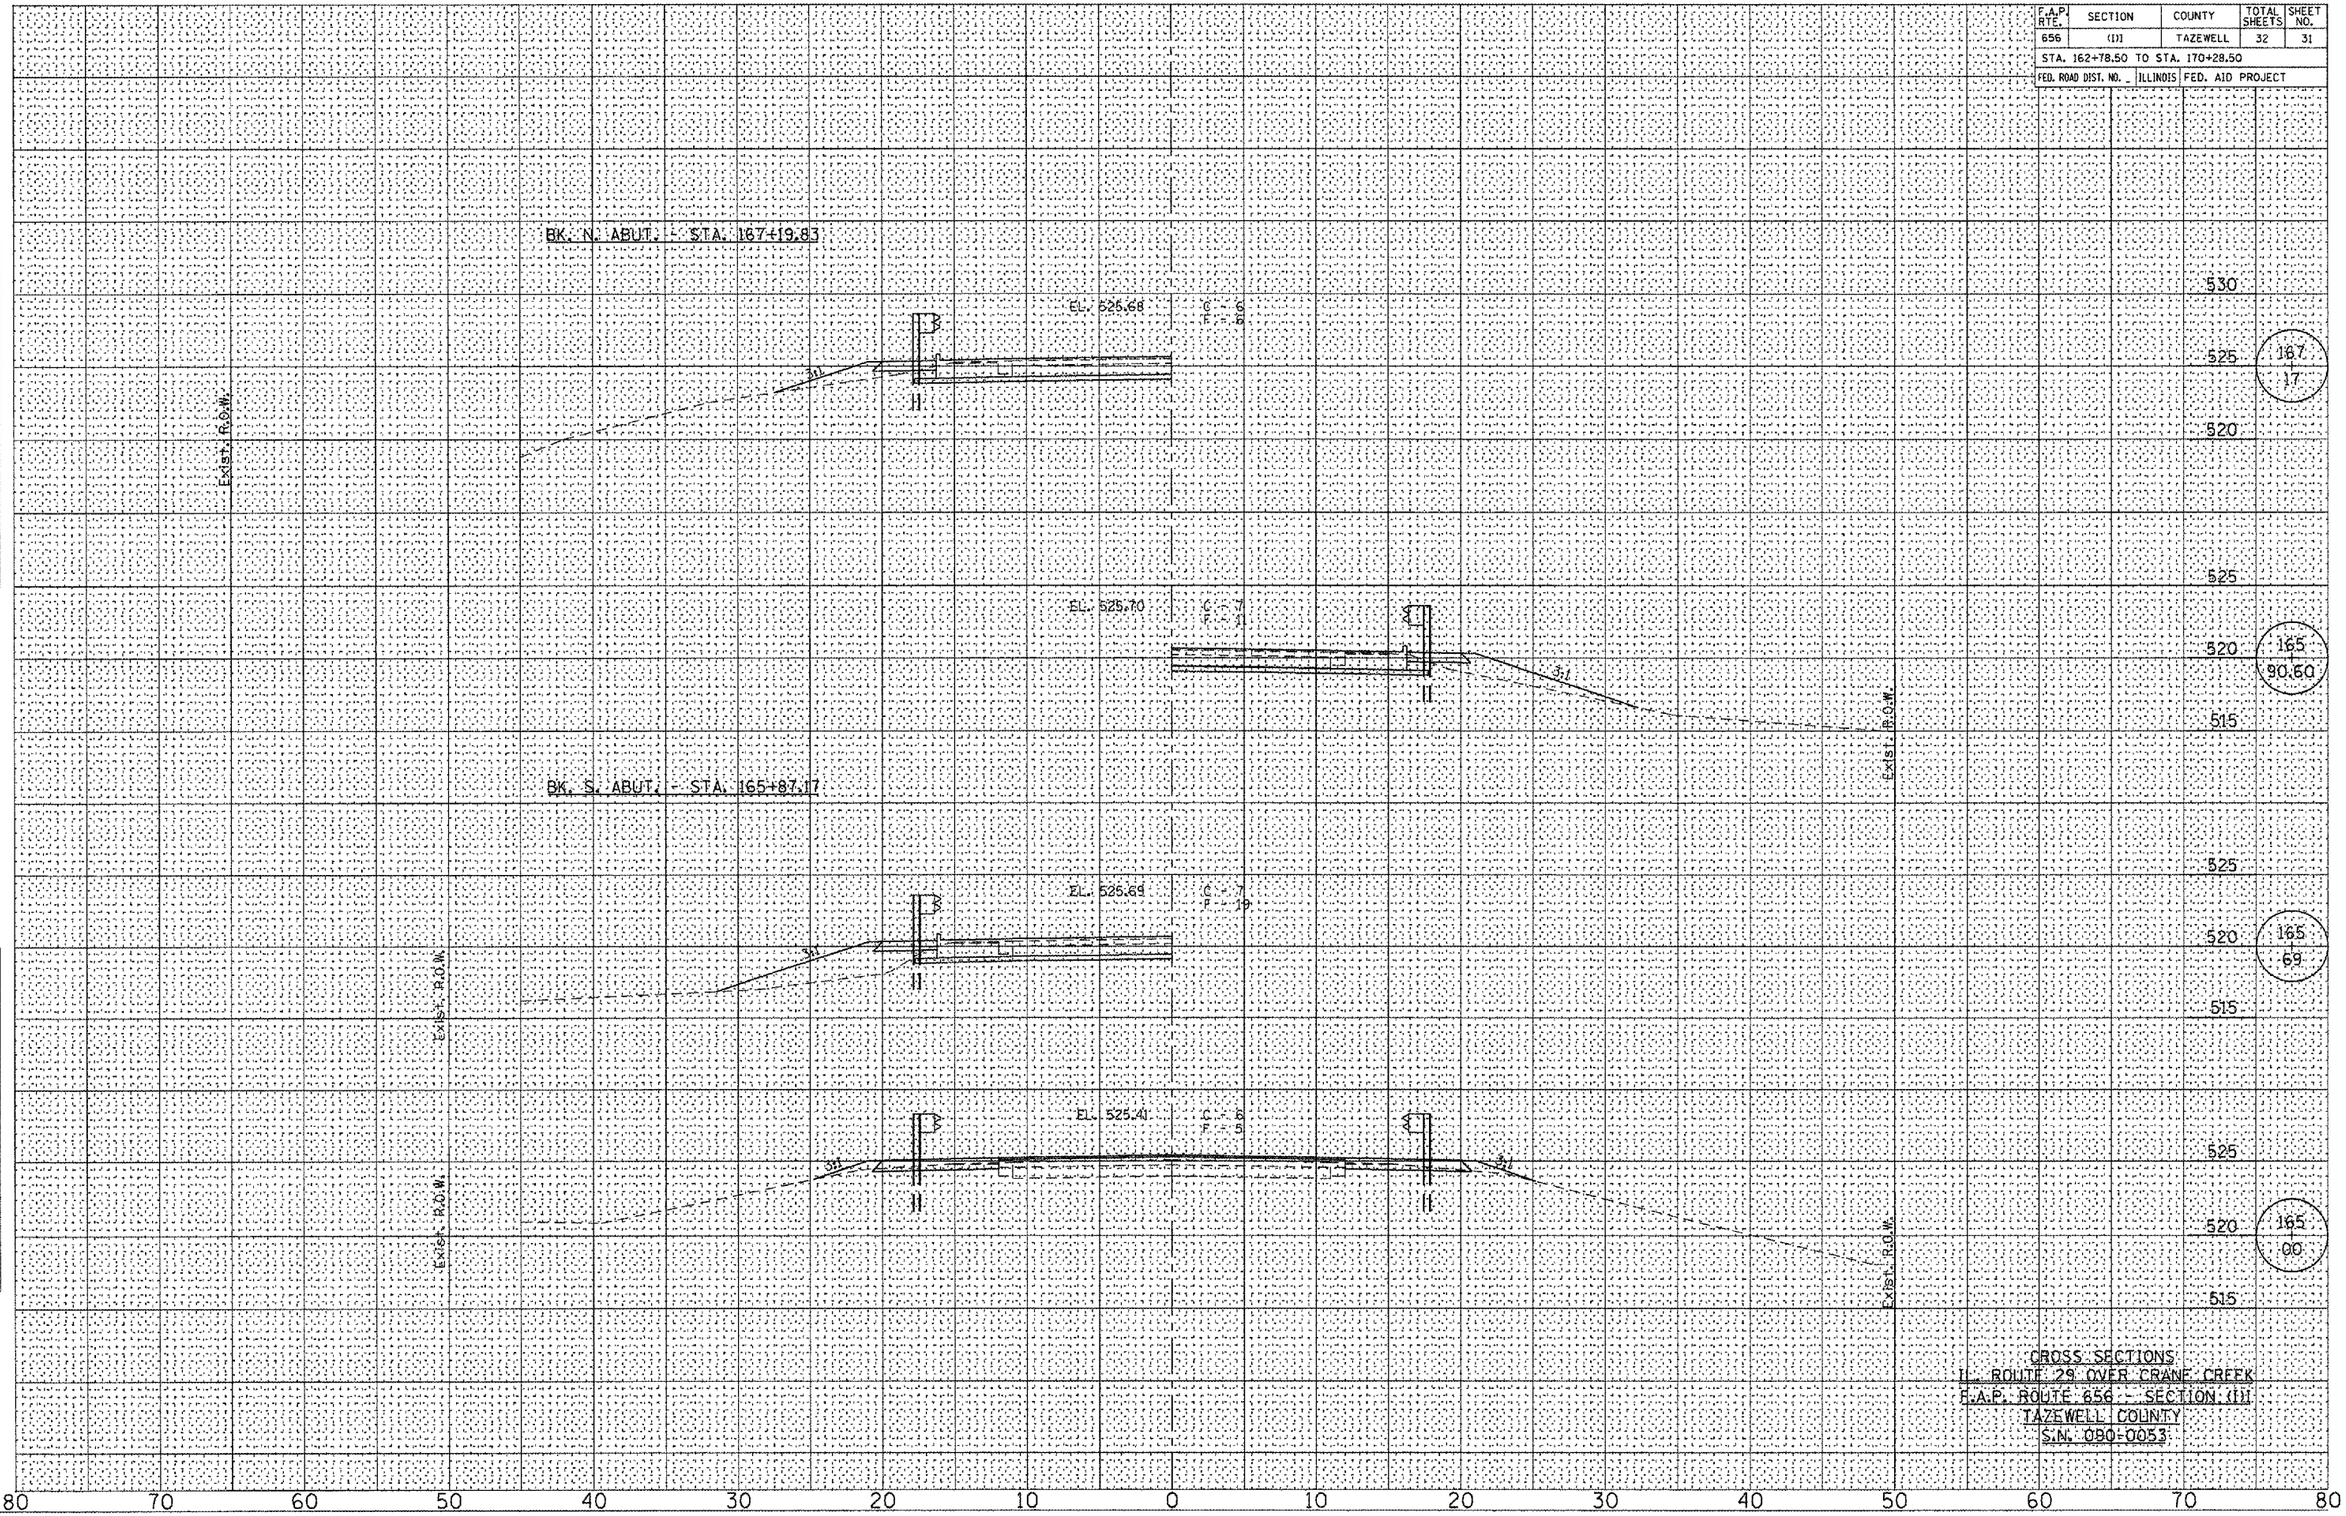

CROSS SECTIONS
ILL. ROUTE 29 OVER CRANE CREEK
F.A.P. ROUTE 656 - SECTION (1)1
TAZEWELL COUNTY
S.N. 090-0053

FINAL SURVEY	BY	DATE
NOTE BOOK	SURVEYED	
NO.	PLOTTED	
	TEMPLATE	
	AREAS	
	AREAS CHECKED	

ORIGINAL SURVEY	BY	DATE
NOTE BOOK	SURVEYED	
NO.	PLOTTED	
	TEMPLATE	
	AREAS	
	AREAS CHECKED	