F.A.I. RTE.	SECTION	COUNTY	TOTAL SHEETS	SHEET NO.
I-74	*	Peoria	45	31
STA. 142+916.640		TO STA. 143+287.690		
FED. ROAD DIST. NO. 4	ILLINOIS	FED. AID PROJECT		

Contract # 68736 - * D4 I-74 Noise Wall 2008

HORIZONTAL SCALE: 1:2
VERTICAL SCALE: 1:1

FINAL SURVEY	NOTE BOOK	NO
SURVEYED		BY
PLOTTED		DATE
TEMPLATE		
AREAS		
AREAS CHECKED		

ORIGINAL SURVEY	NOTE BOOK	NO
SURVEYED		BY
PLOTTED		DATE
TEMPLATE		
AREAS		
AREAS CHECKED		

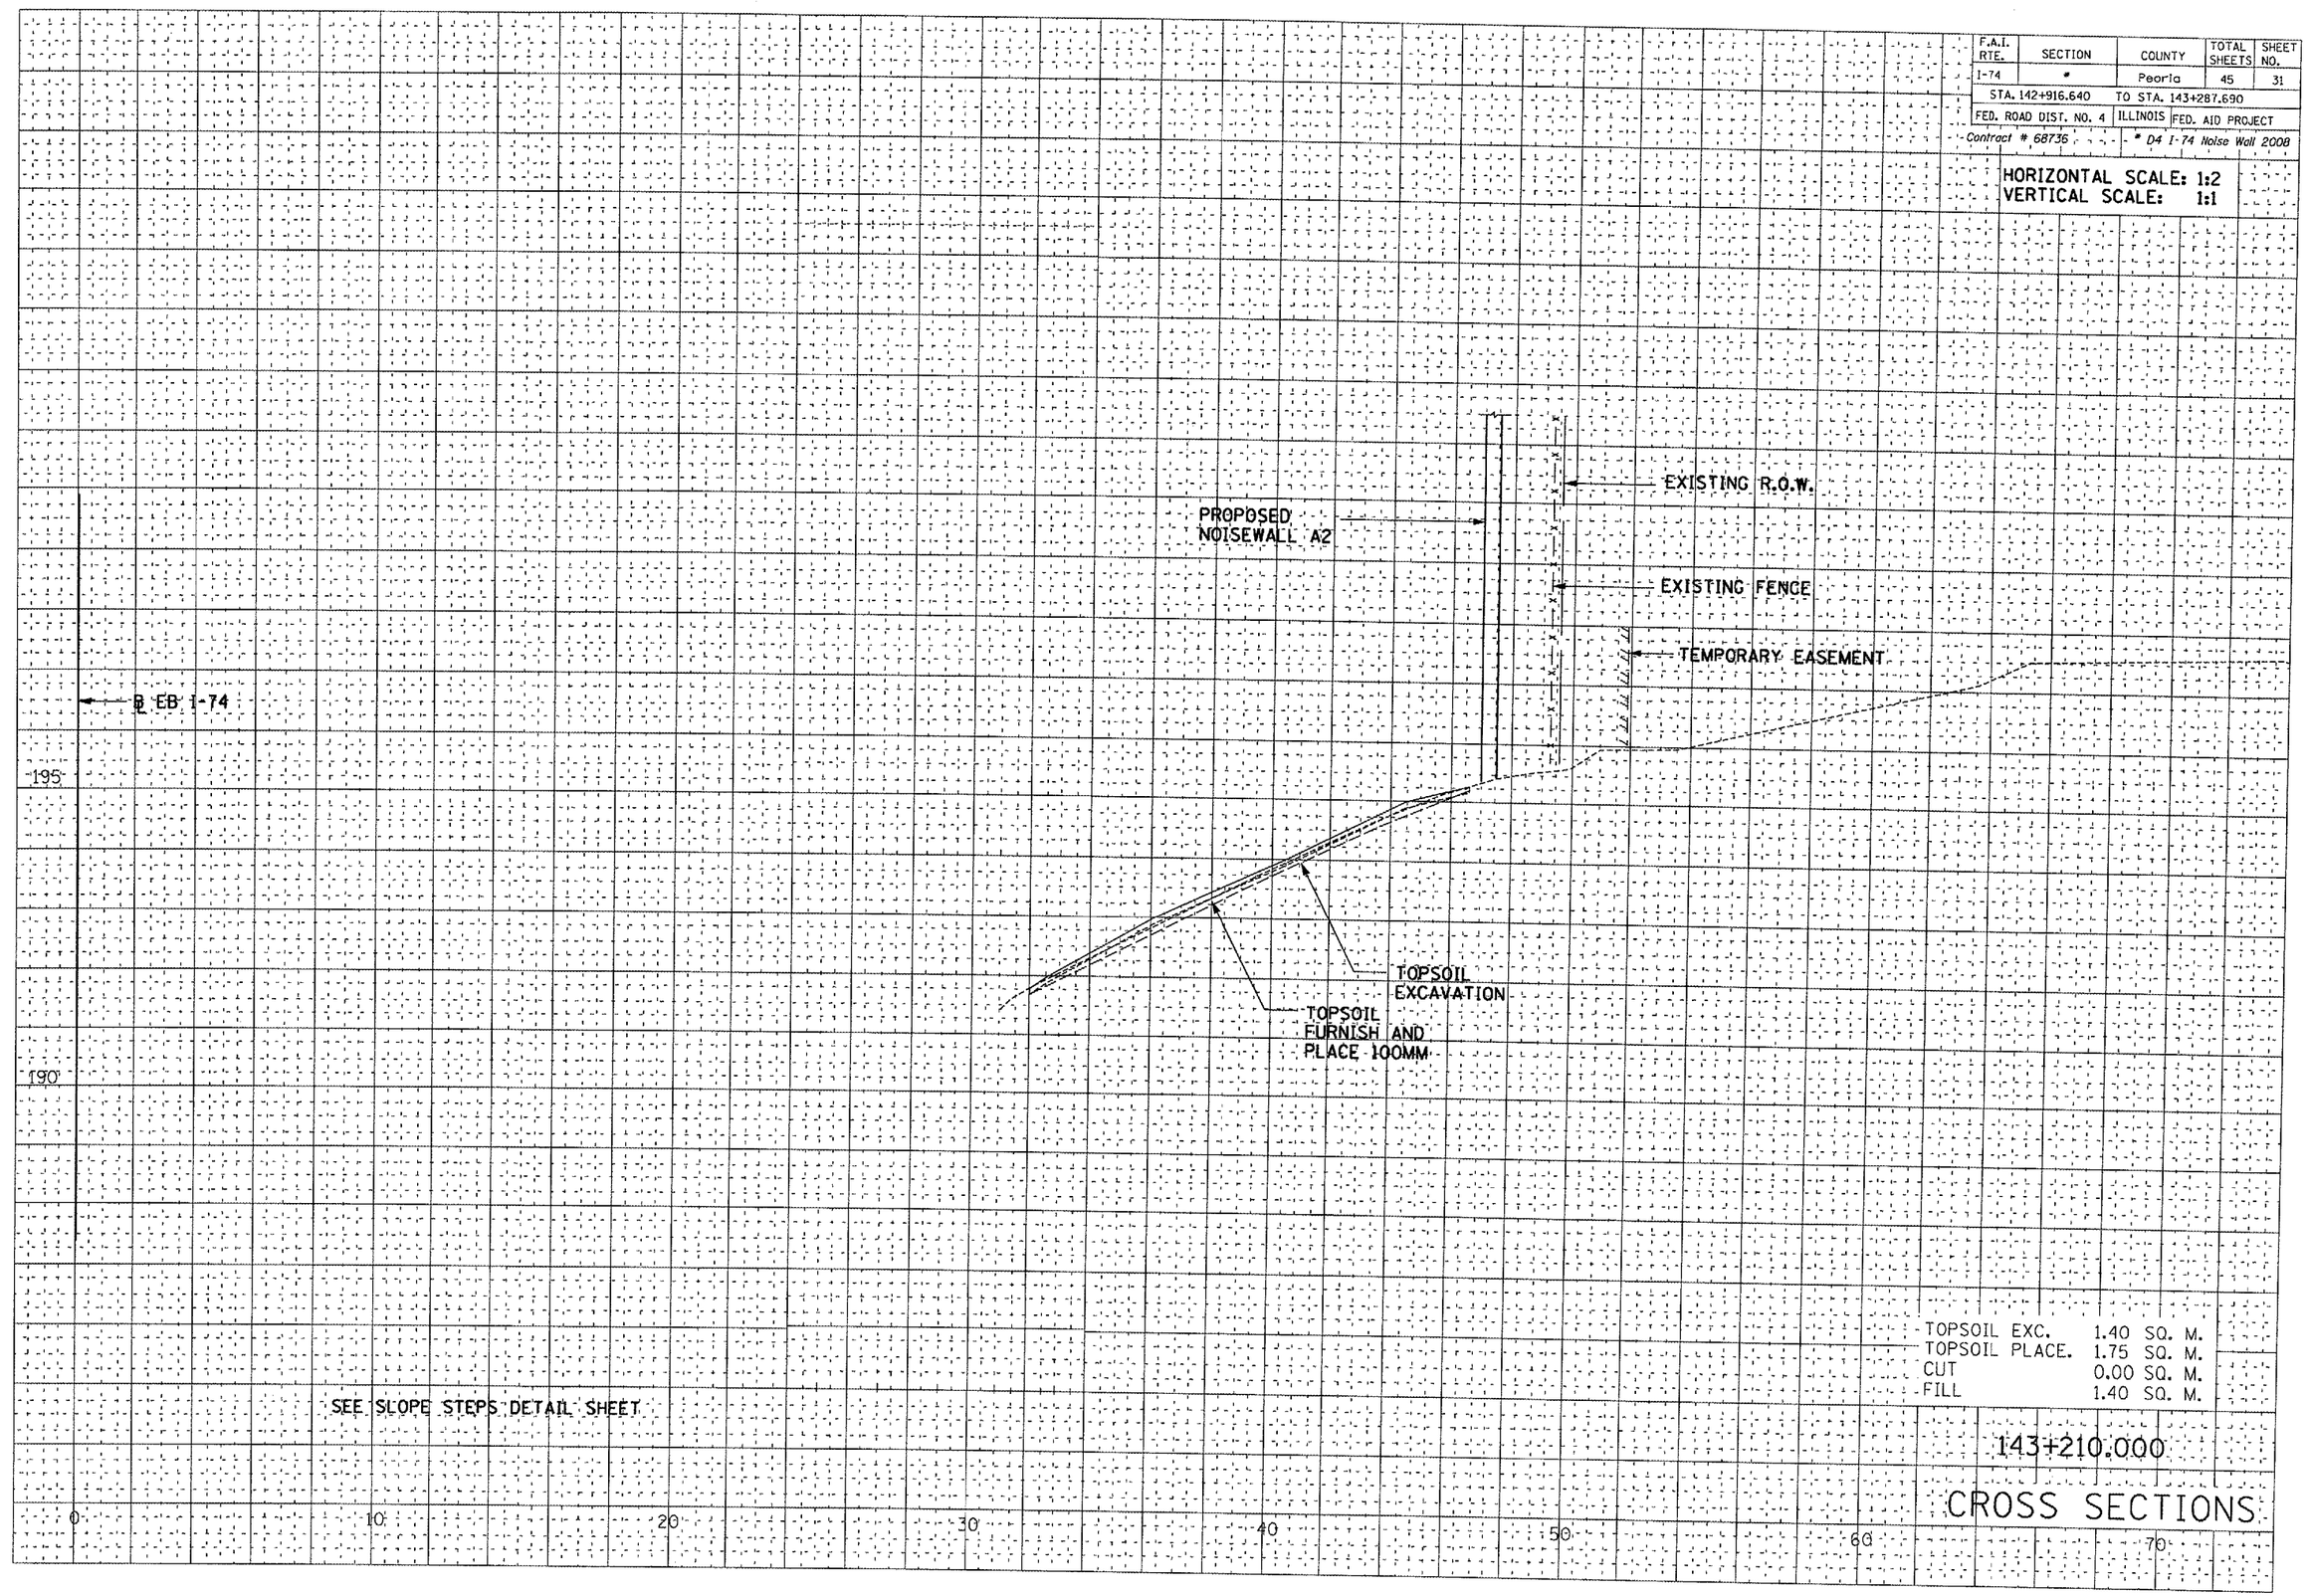

TOPSOIL EXC.	1.40 SQ. M.
TOPSOIL PLACE.	1.75 SQ. M.
CUT	0.00 SQ. M.
FILL	1.40 SQ. M.

143+210.000

CROSS SECTIONS