F.A.I. RTE.	SECTION	COUNTY	TOTAL SHEETS	SHEET NO.
I-74	*	Peoria	45	33
STA. 142+916.640		TO STA. 143+287.690		
FED. ROAD DIST. NO. 4	ILLINOIS	FED. AID PROJECT		

Contract # 68736 * D4 I-74 Noise Wall 2008

HORIZONTAL SCALE: 1:2
VERTICAL SCALE: 1:1

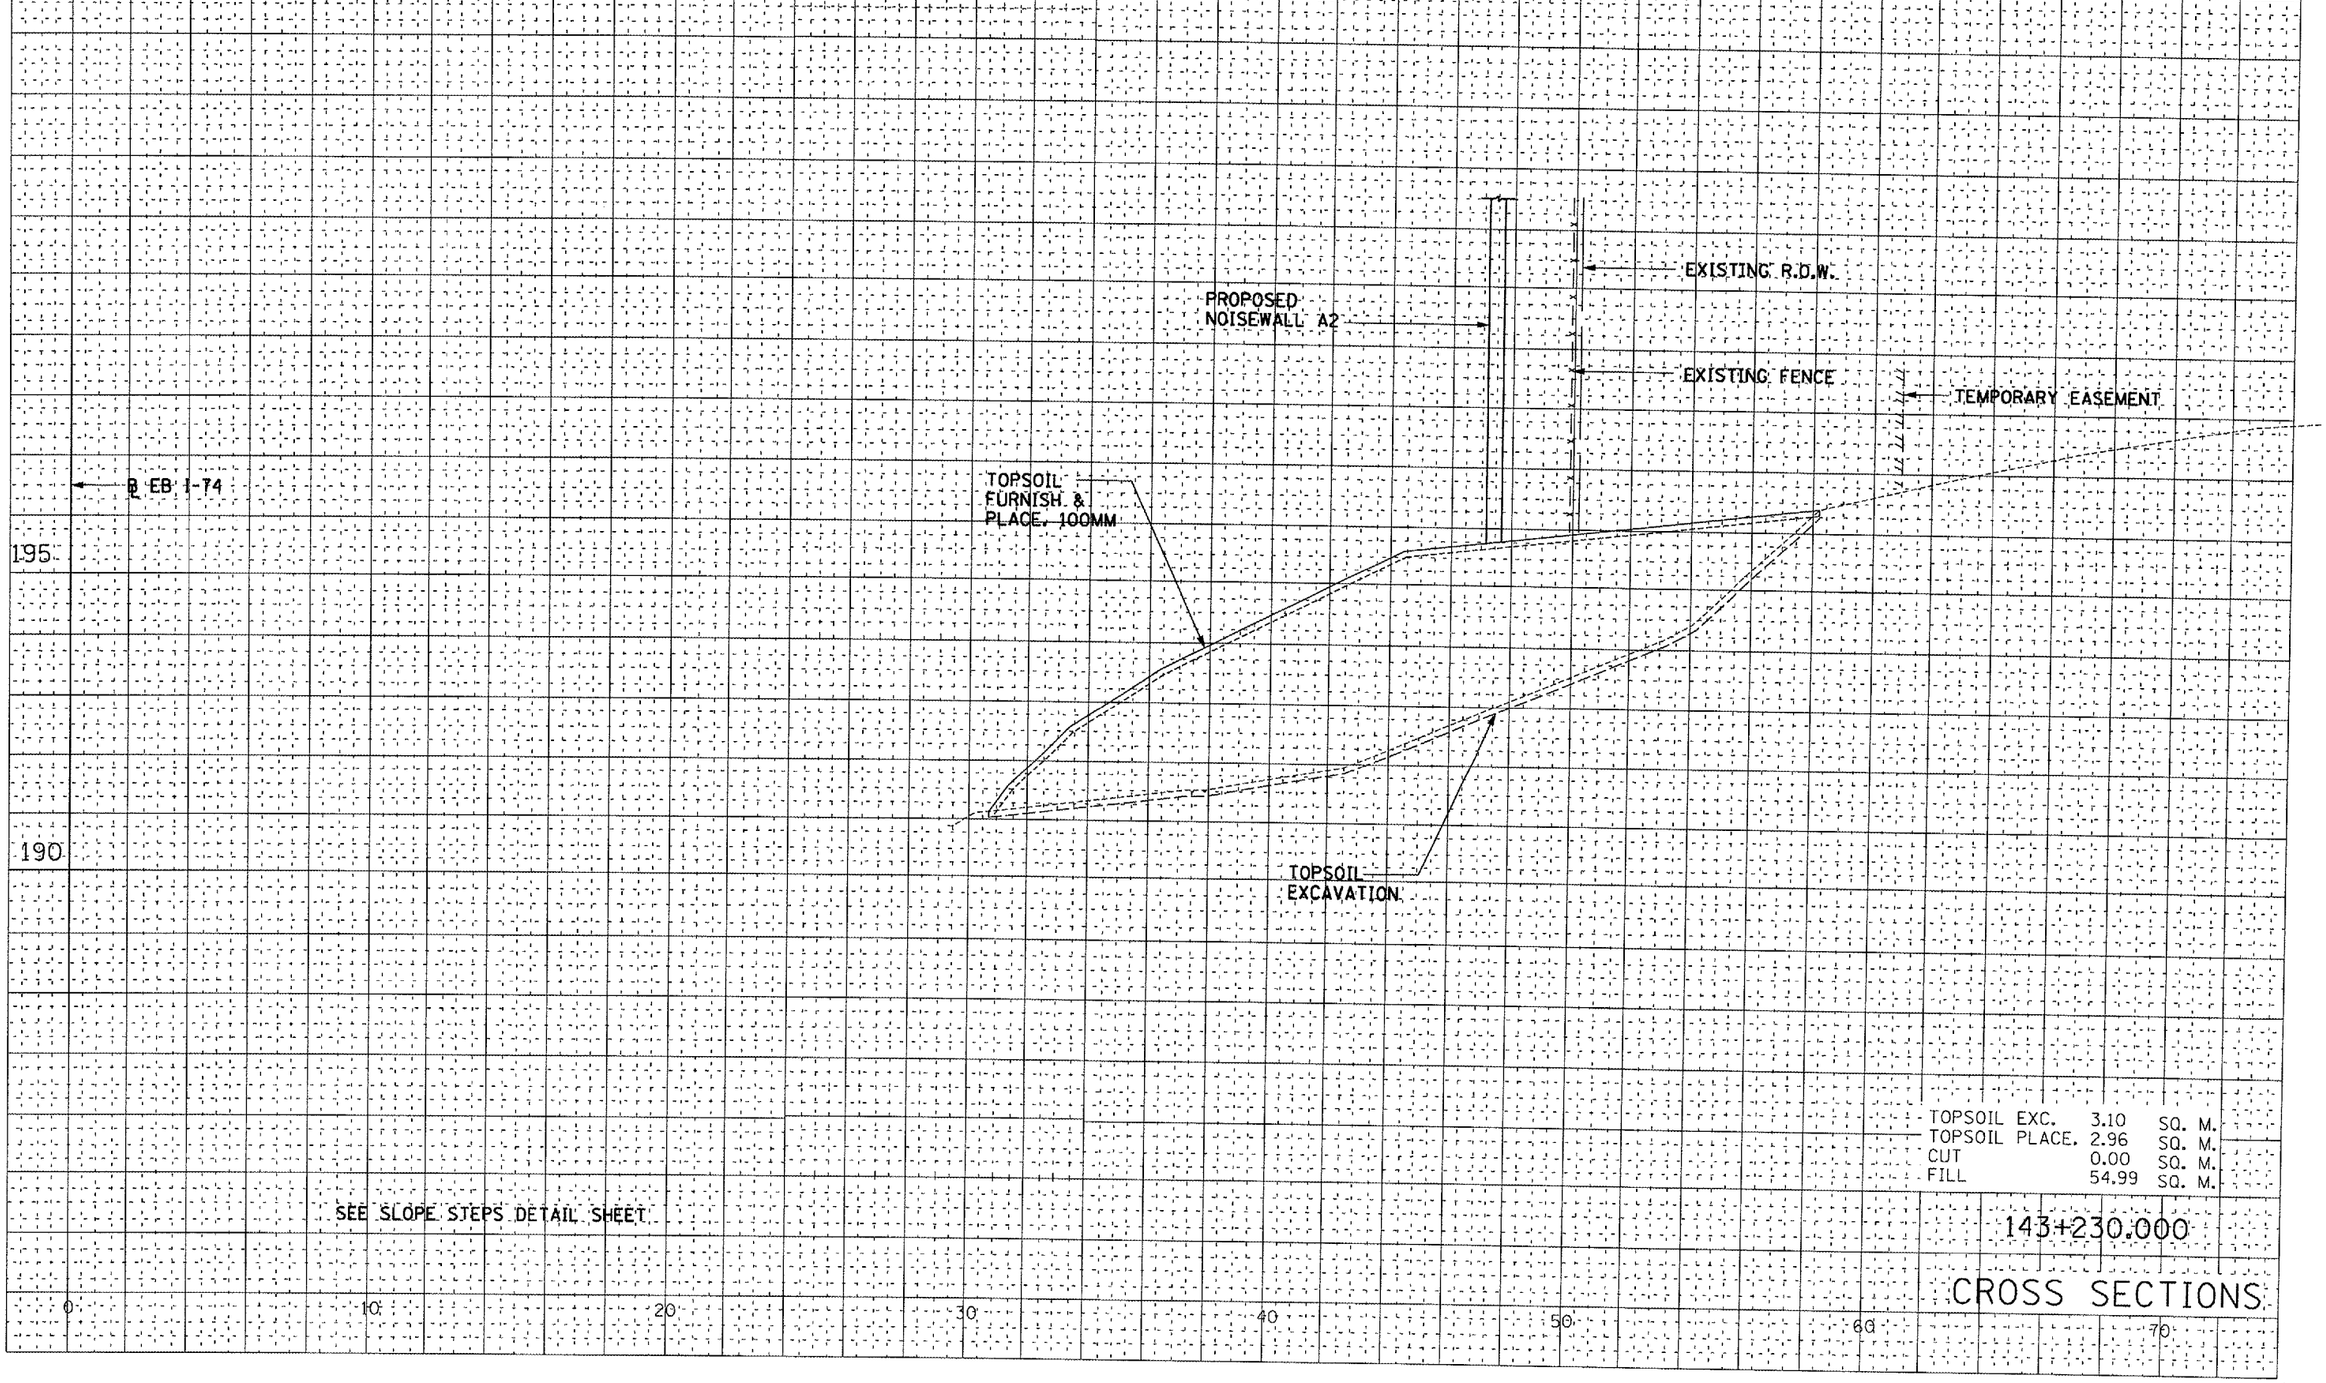

SEE SLOPE STEPS DETAIL SHEET

TOPSOIL EXC.	3.10	SQ. M.
TOPSOIL PLACE.	2.96	SQ. M.
CUT	0.00	SQ. M.
FILL	54.99	SQ. M.

143+230.000

CROSS SECTIONS

FINAL SURVEY — NOTE BOOK — NO. — SURVEYED — PLOTTED — TEMPLATE — AREAS — AREAS CHECKED — BY — DATE

ORIGINAL SURVEY — NOTE BOOK — NO. — SURVEYED — PLOTTED — TEMPLATE — AREAS — AREAS CHECKED — BY — DATE