F.A.I. RTE.	SECTION	COUNTY	TOTAL SHEETS	SHEET NO.
I-74	*	Peoria	45	35
STA. 142+916.640		TO STA. 143+287.690		
FED. ROAD DIST. NO. 4		ILLINOIS	FED. AID PROJECT	

Contract # 68736 — * D4 I-74 Noise Wall 2008

HORIZONTAL SCALE: 1:2
VERTICAL SCALE: 1:1

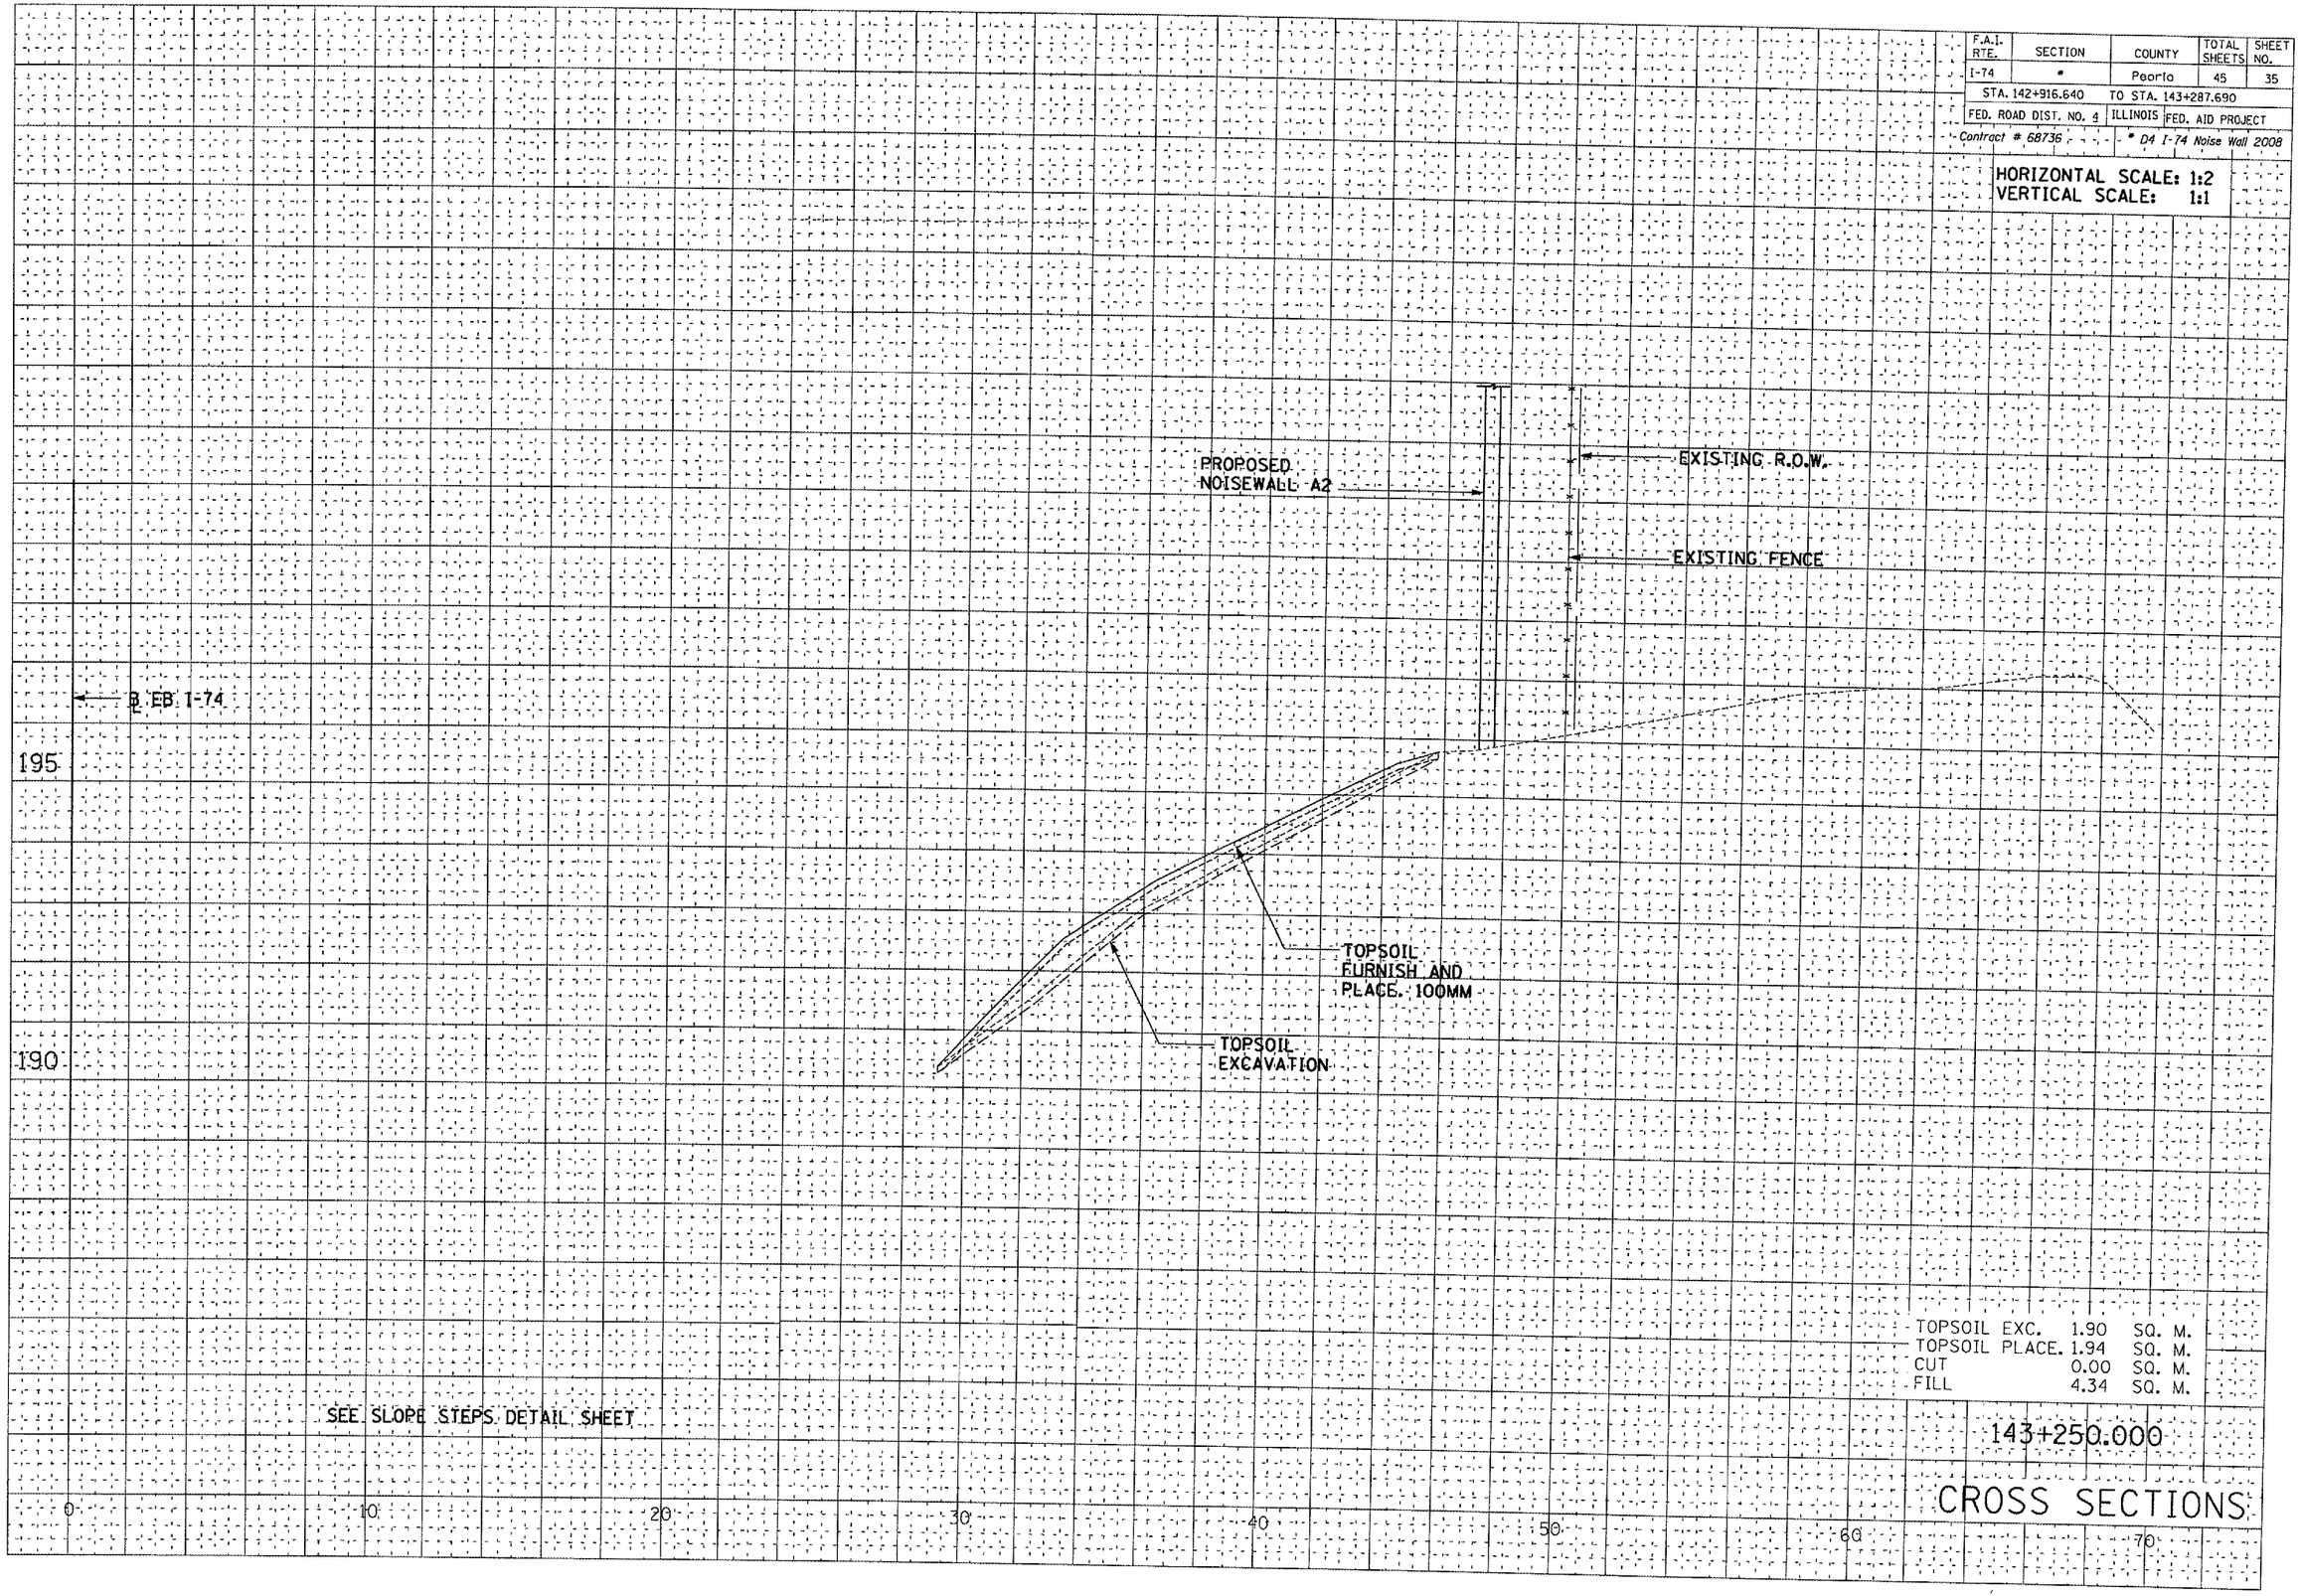

TOPSOIL EXC.	1.90	SQ. M.
TOPSOIL PLACE.	1.94	SQ. M.
CUT	0.00	SQ. M.
FILL	4.34	SQ. M.

143+250.000

CROSS SECTIONS

FINAL SURVEY	BY	DATE
SURVEYED		
PLOTTED		
TEMPLATE		
AREAS		
AREAS CHECKED		
NOTE BOOK		
NO.		

ORIGINAL SURVEY	BY	DATE
SURVEYED		
PLOTTED		
TEMPLATE		
AREAS		
AREAS CHECKED		
NOTE BOOK		
NO.		