PLOT DATE = 8/3/2007
FILE NAME = c:\projects\d651787\hutchison_final\d651787_hutchison_final.dgn
PLOT SCALE = 10.5882 ' / IN.
USER NAME = laughlinrl

| ORIGINAL SURVEY | | BY | DATE |
|---|---|---|---|
| | SURVEYED | | |
| | PLOTTED | | |
| | TEMPLATE | | |
| | AREAS | | |
| NO. | AREAS CHECKED | | |

| FINAL SURVEY | | BY | DATE |
|---|---|---|---|
| | SURVEYED | | |
| NOTE BOOK | PLOTTED | | |
| | TEMPLATE | | |
| | AREAS | | |
| NO. | AREAS CHECKED | | |

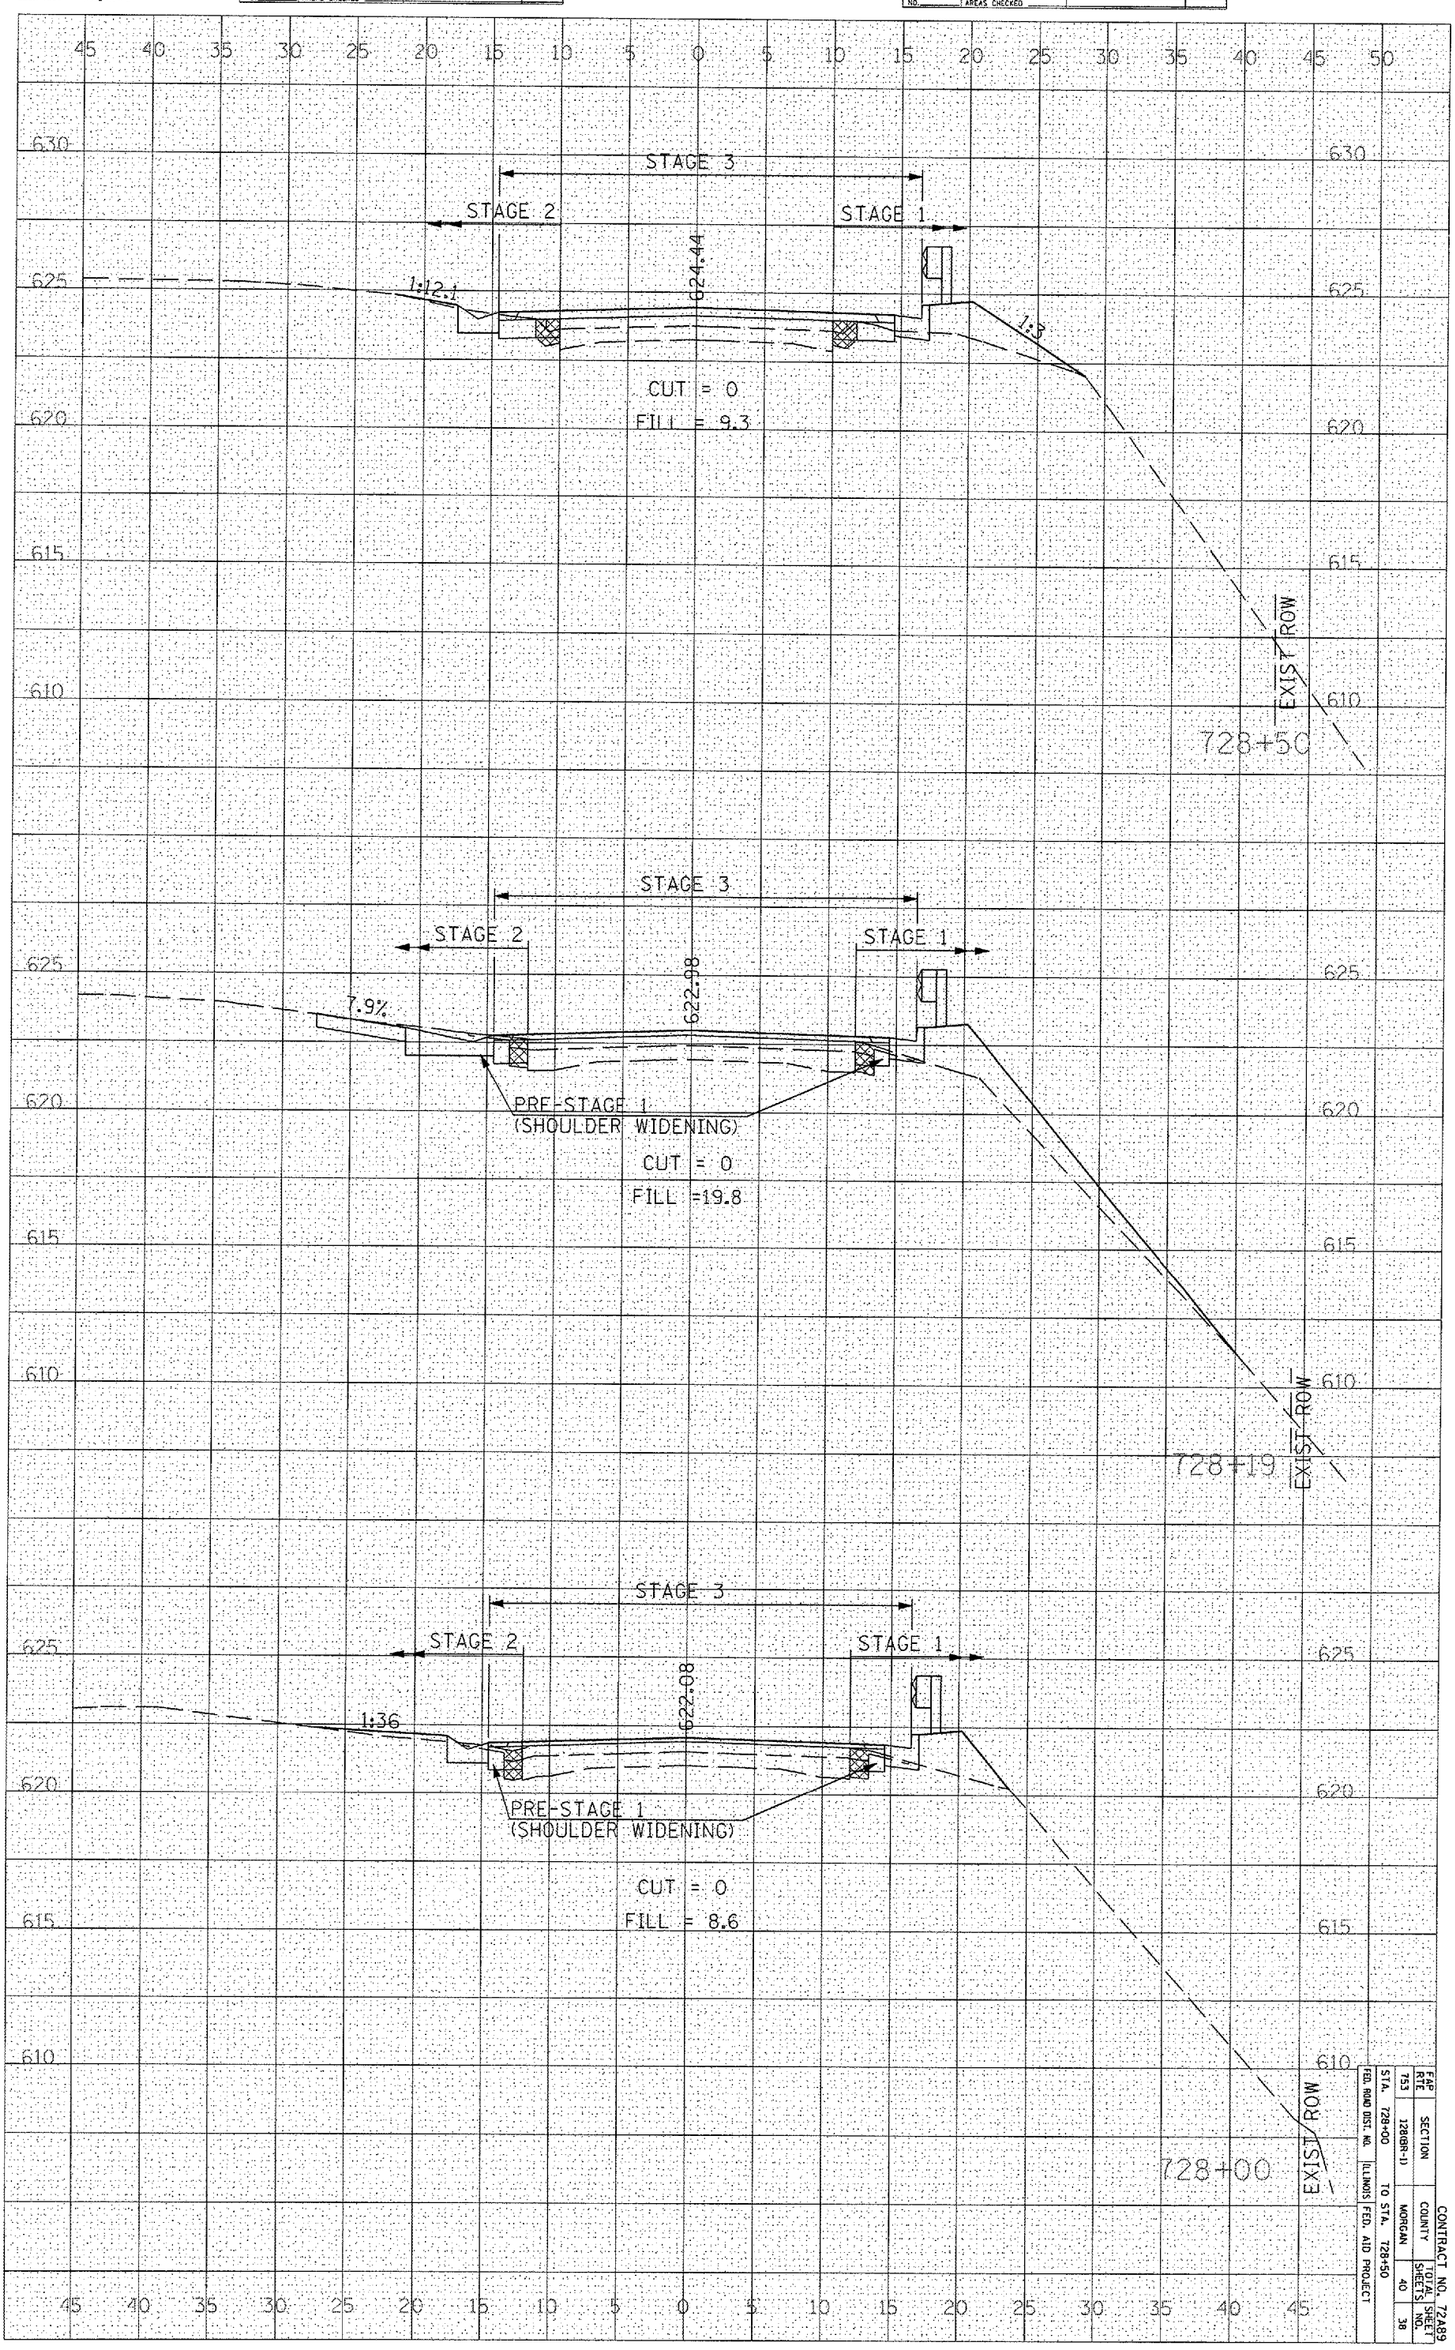


CONTRACT NO. 72A89

| FAP RTE | SECTION | COUNTY | TOTAL SHEETS | SHEET NO. |
|---|---|---|---|---|
| 753 | 128(BR-1) | MORGAN | 40 | 38 |
| STA. 728+00 | TO STA. 728+50 | | | |
| FED. ROAD DIST. NO. | ILLINOIS | FED. AID PROJECT | | |