CONTRACT NO. 72B41

F.A.P. RTE.	SECTION	COUNTY	TOTAL SHEETS	SHEET NO.
761	107BR-6	MACOUPIN	9	5
STA.		TO STA.		
FED. ROAD DIST. NO. _	ILLINOIS	FED. AID PROJECT		

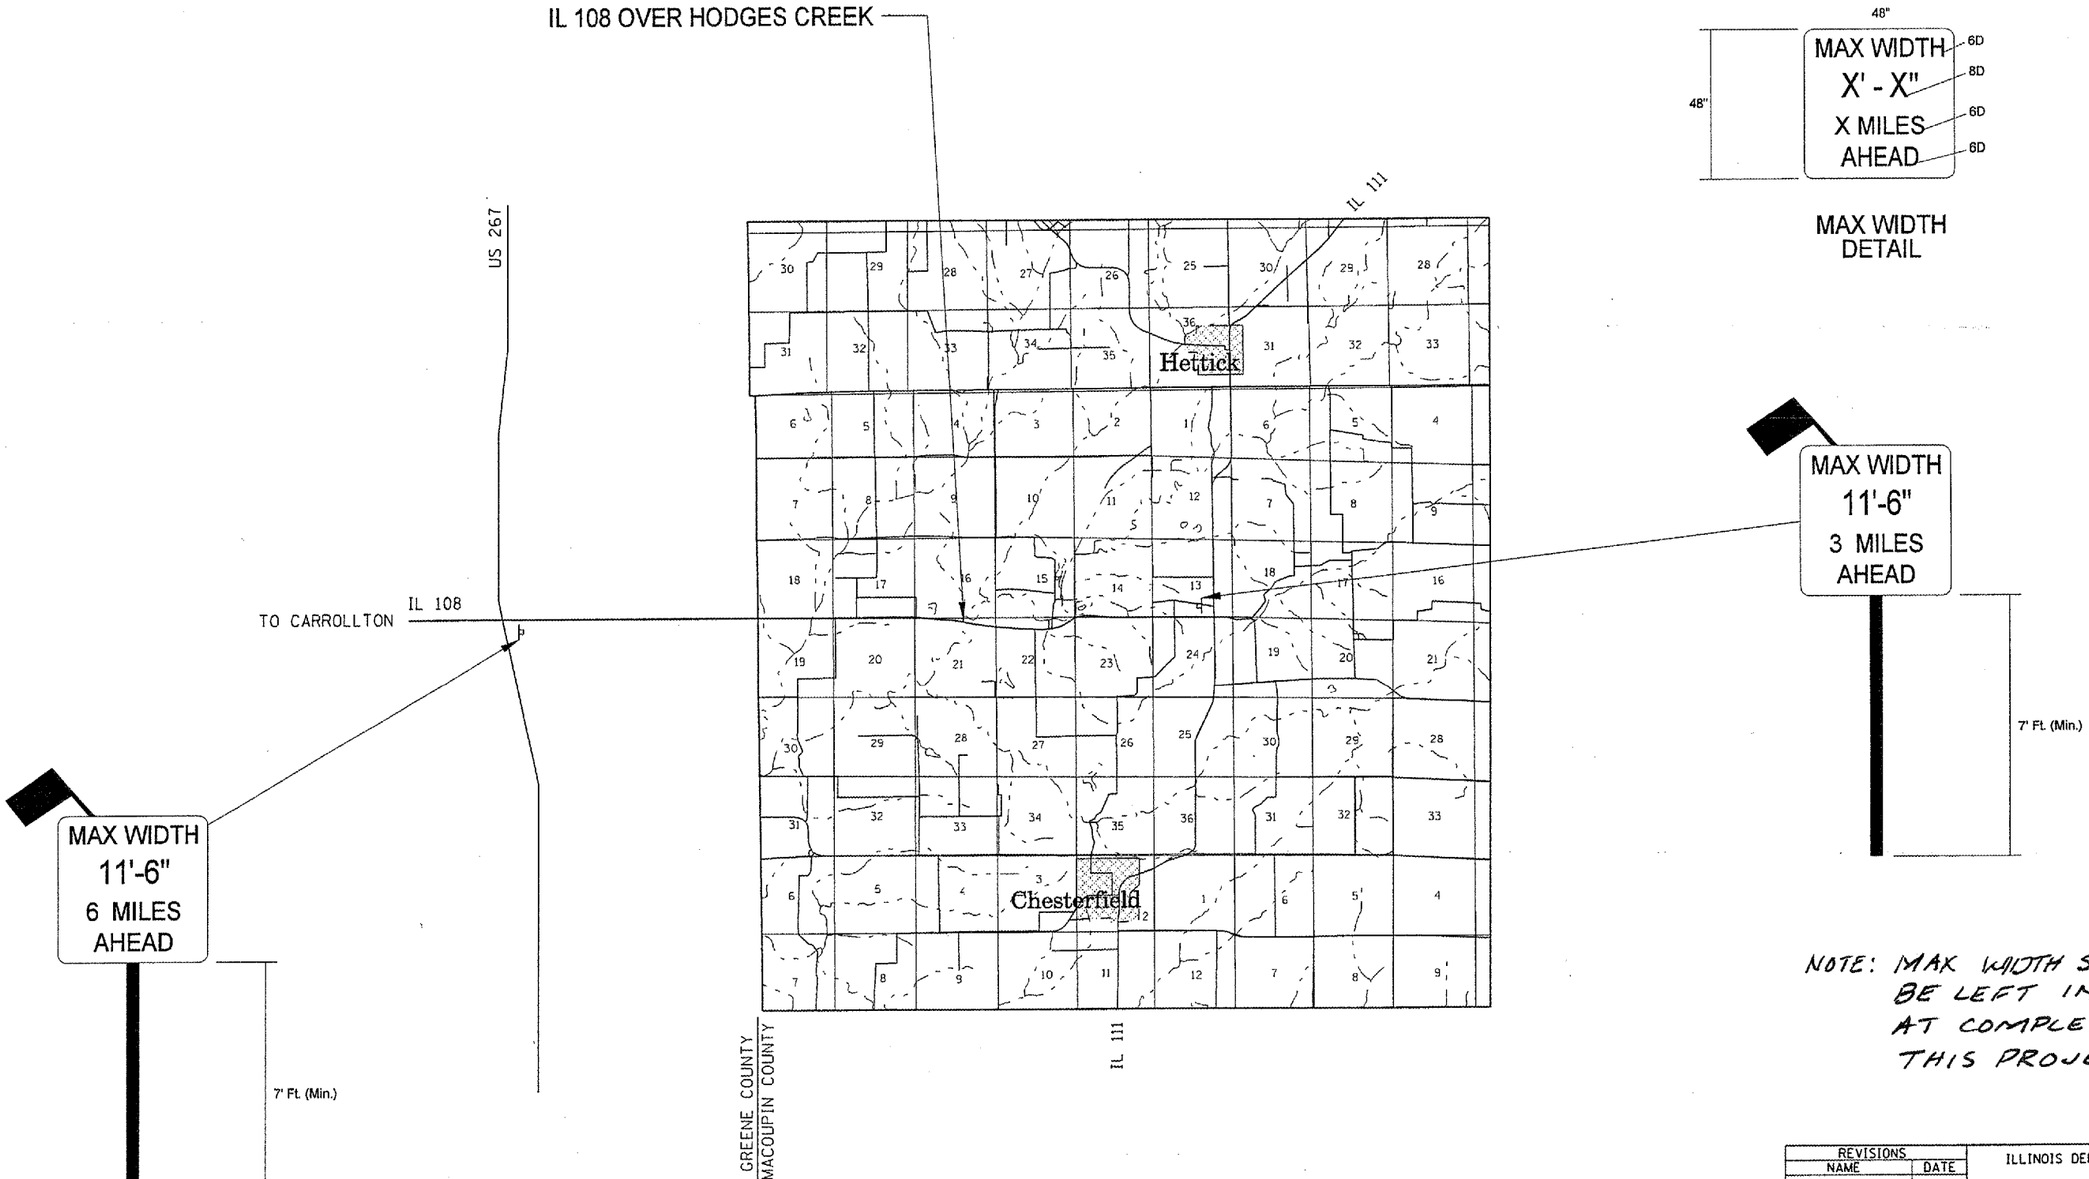

MAX WIDTH DETAIL

N

NOTE: MAX WIDTH SIGNS SHALL BE LEFT IN PLACE AT COMPLETION OF THIS PROJECT

REVISIONS NAME	DATE

ILLINOIS DEPARTMENT OF TRANSPORTATION
EXISTING
TRAFFIC CONTROL STANDARD 701316 SPECIAL
IL ROUTE 108 OVER HODGES CREEK
SECTION 107BR-6
MACOUPIN COUNTY

SCALE: VERT. HORIZ.
DRAWN BY
DATE
CHECKED BY

PLOT DATE = 7/5/2007
FILE NAME = c:\projects\b61887\shts\rte61.dgn
PLOT SCALE = 50.0000 ' / IN.
USER NAME = gunnedjr