| FAU RTE | SECTION | COUNTY | TOTAL SHEETS | SHEET NO. |
|---|---|---|---|---|
| 2736 | 03-00227-00-RS | LAKE | 122 | 34 |
| F.H.W.A. REG. | ILLINOIS | PROJECT M-8003 (453) | | |
| | | CONTRACT NO. 83829 | | |

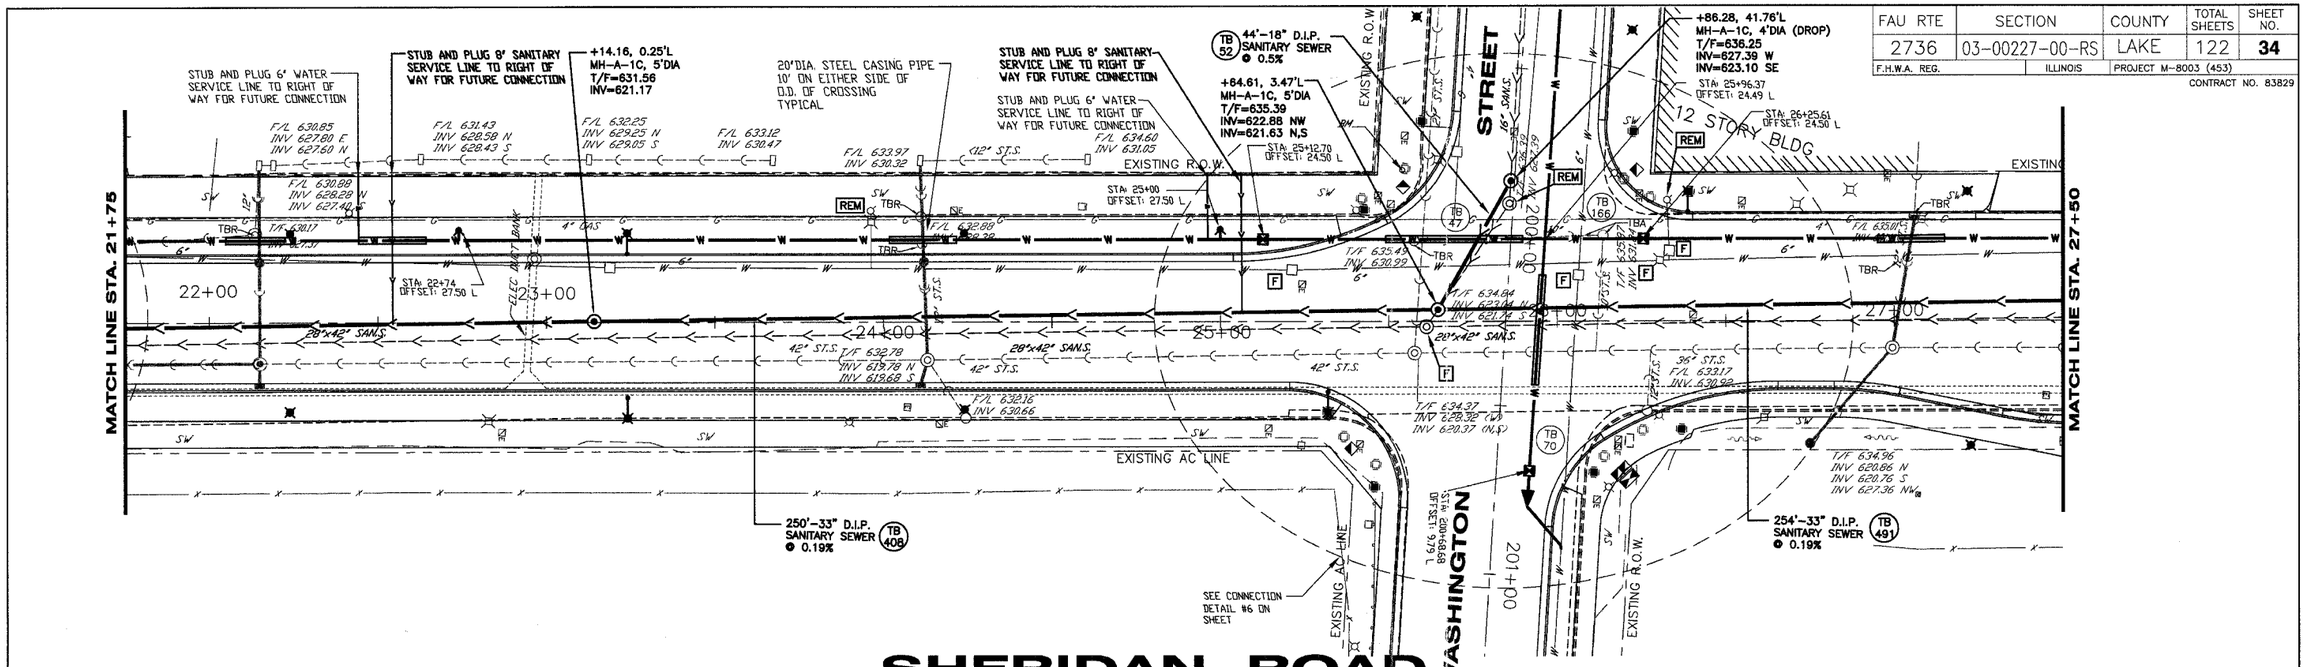


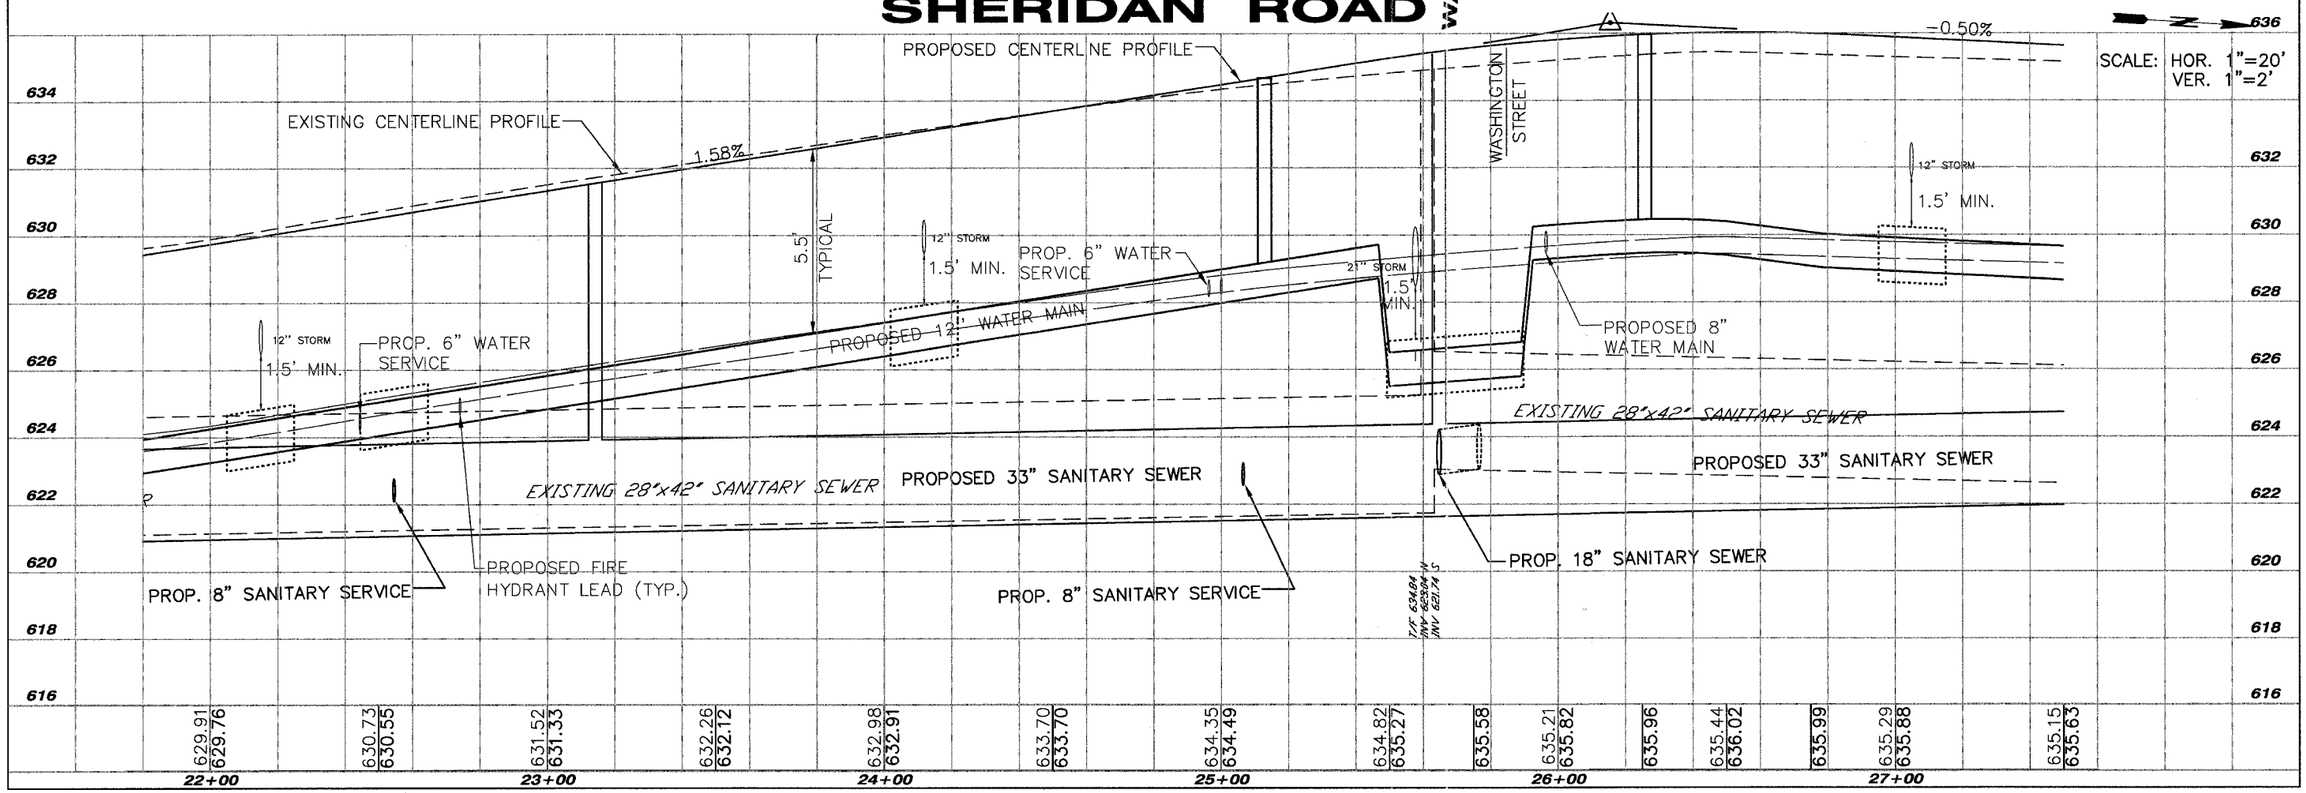


**SHEET KEY**

| REVISIONS | | |
|---|---|---|
| NO. | ITEM | DATE |
| | | |
| | | |
| | | |
| | | |

| | |
|---|---|
| SCALE: | 1" = 20' |
| DRAWN BY: | WS |
| CHECKED BY: | DBD |
| DATE: | 1-16-06 |


McCLURE ENGINEERING ASSOCIATES, INC.
2728 Grand Avenue
Waukegan, Illinois 60085
TEL 847-336-7100 FAX 847-336-7155
Design Firm License: Illinois #184-000816


Copyright 2005 by McClure Engineering Associates, Inc.


**SANITARY & WATER - PLAN & PROFILE**

**SHERIDAN ROAD IMPROVEMENTS**

CITY OF WAUKEGAN — JOB NUMBER: 02-28-04-164 — LAKE COUNTY, ILLINOIS

W:\dwg\WK\SHERIDAN-RD\SheridanRd.dwg 3/10/2006 10:39:49 AM CST

SHEET NO. **34 of 122**