FAU RTE	SECTION	COUNTY	TOTAL SHEETS	SHEET NO.
2736	03-00227-00-RS	LAKE	122	38
F.H.W.A. REG.	ILLINOIS	PROJECT M-8003 (453)		

CONTRACT NO. 83829

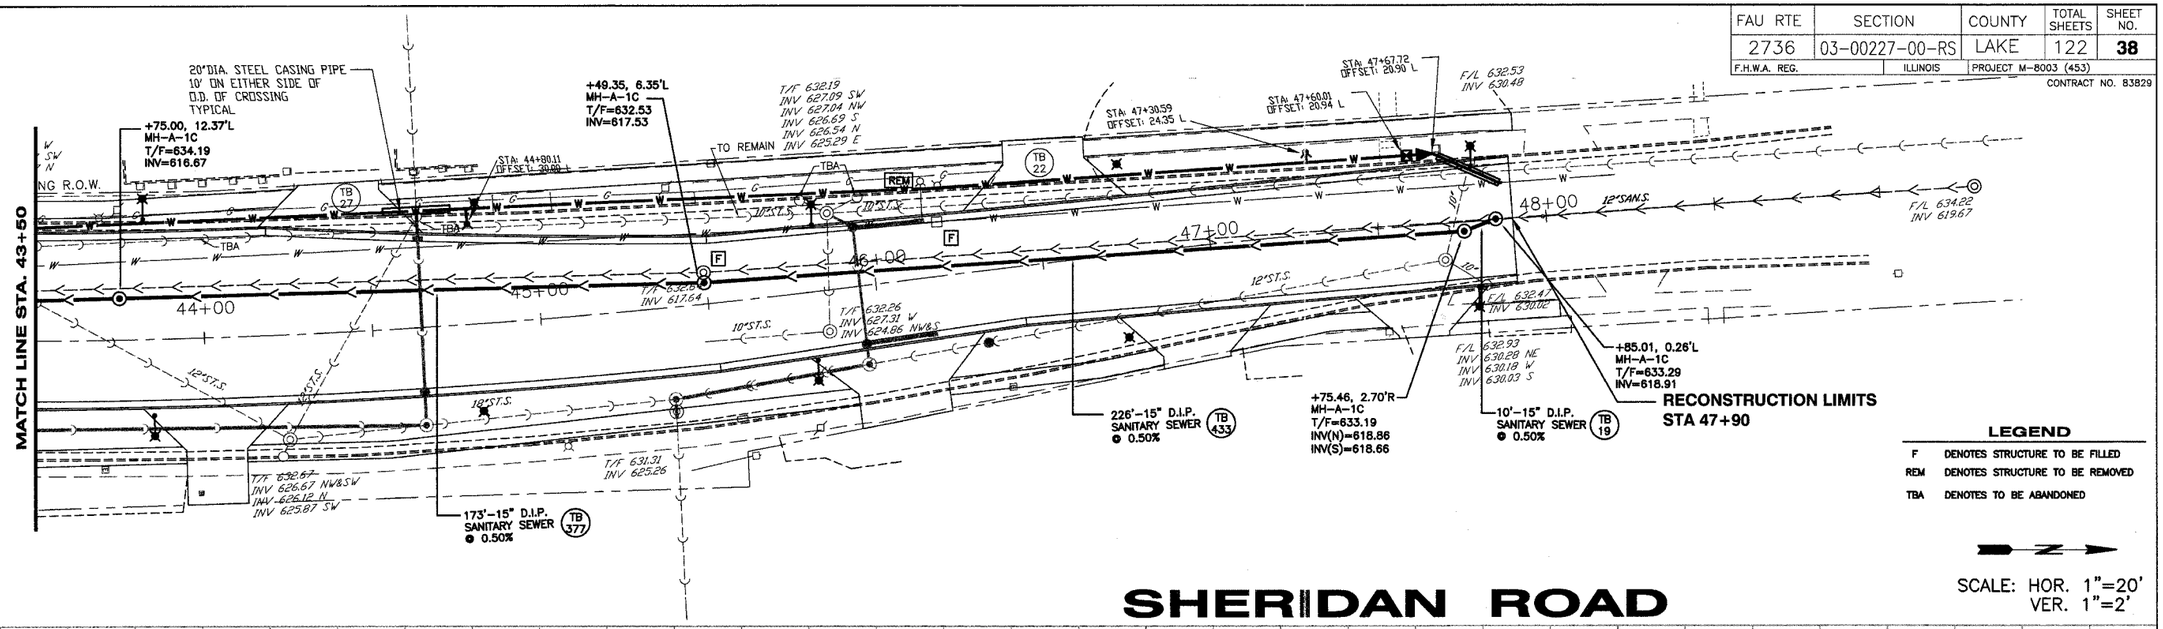

LEGEND

F	DENOTES STRUCTURE TO BE FILLED
REM	DENOTES STRUCTURE TO BE REMOVED
TBA	DENOTES TO BE ABANDONED

SHERIDAN ROAD

SCALE: HOR. 1"=20'
VER. 1"=2'

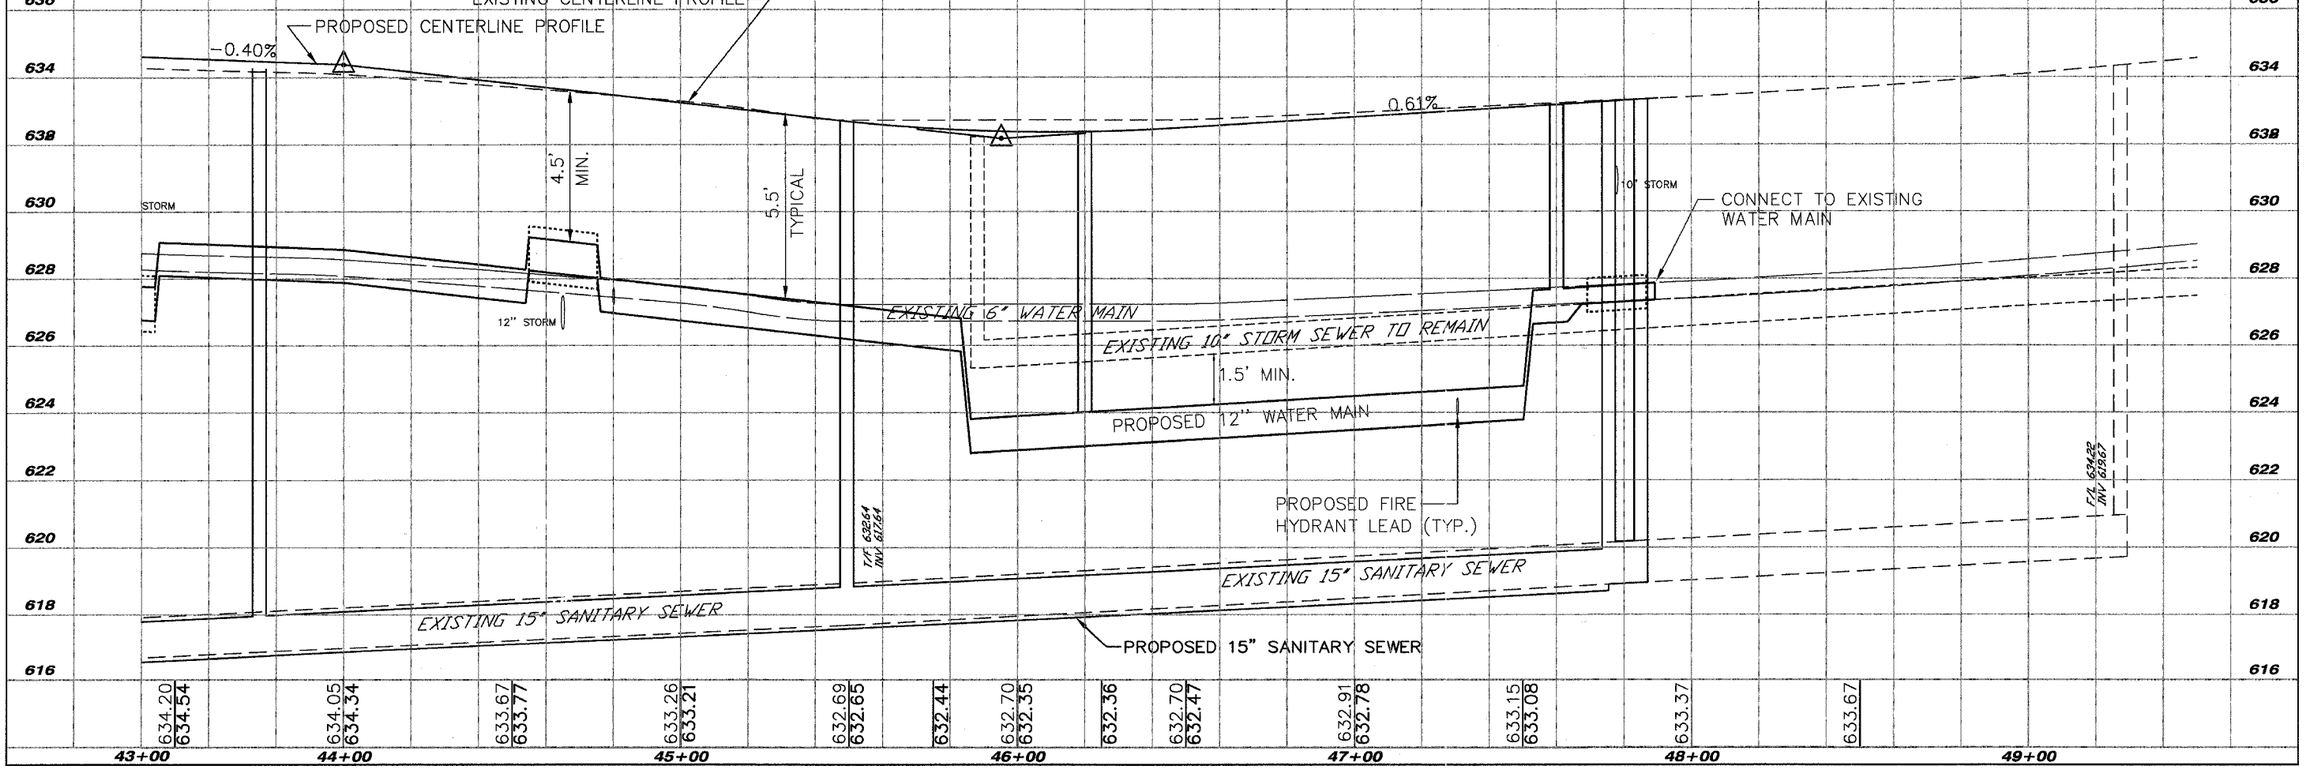

SHEET KEY

REVISIONS		
NO.	ITEM	DATE

SCALE:	1" = 20'
DRAWN BY:	WS
CHECKED BY:	DBD
DATE:	1-16-06

McCLURE ENGINEERING ASSOCIATES, INC.
2728 Grand Avenue
Waukegan, Illinois 60085
TEL 847-336-7100 FAX 847-336-7155
Design Firm License: Illinois #184-000816
Copyright 2005 by McClure Engineering Associates, Inc.

SANITARY & WATER - PLAN & PROFILE
SHERIDAN ROAD IMPROVEMENTS
CITY OF WAUKEGAN — JOB NUMBER: 02-28-04-164 — LAKE COUNTY, ILLINOIS

W:\dwg\WK\SHERIDAN-RD\SheridanRd.dwg 3/10/2006 10:39:49 AM CST

SHEET NO. 38 of 122