FAU RTE	SECTION	COUNTY	TOTAL SHEETS	SHEET NO.
2736	03-00227-00-RS	LAKE	122	73
F.H.W.A. REG.	ILLINOIS	PROJECT M-8003 (453)		

CONTRACT NO. 83829

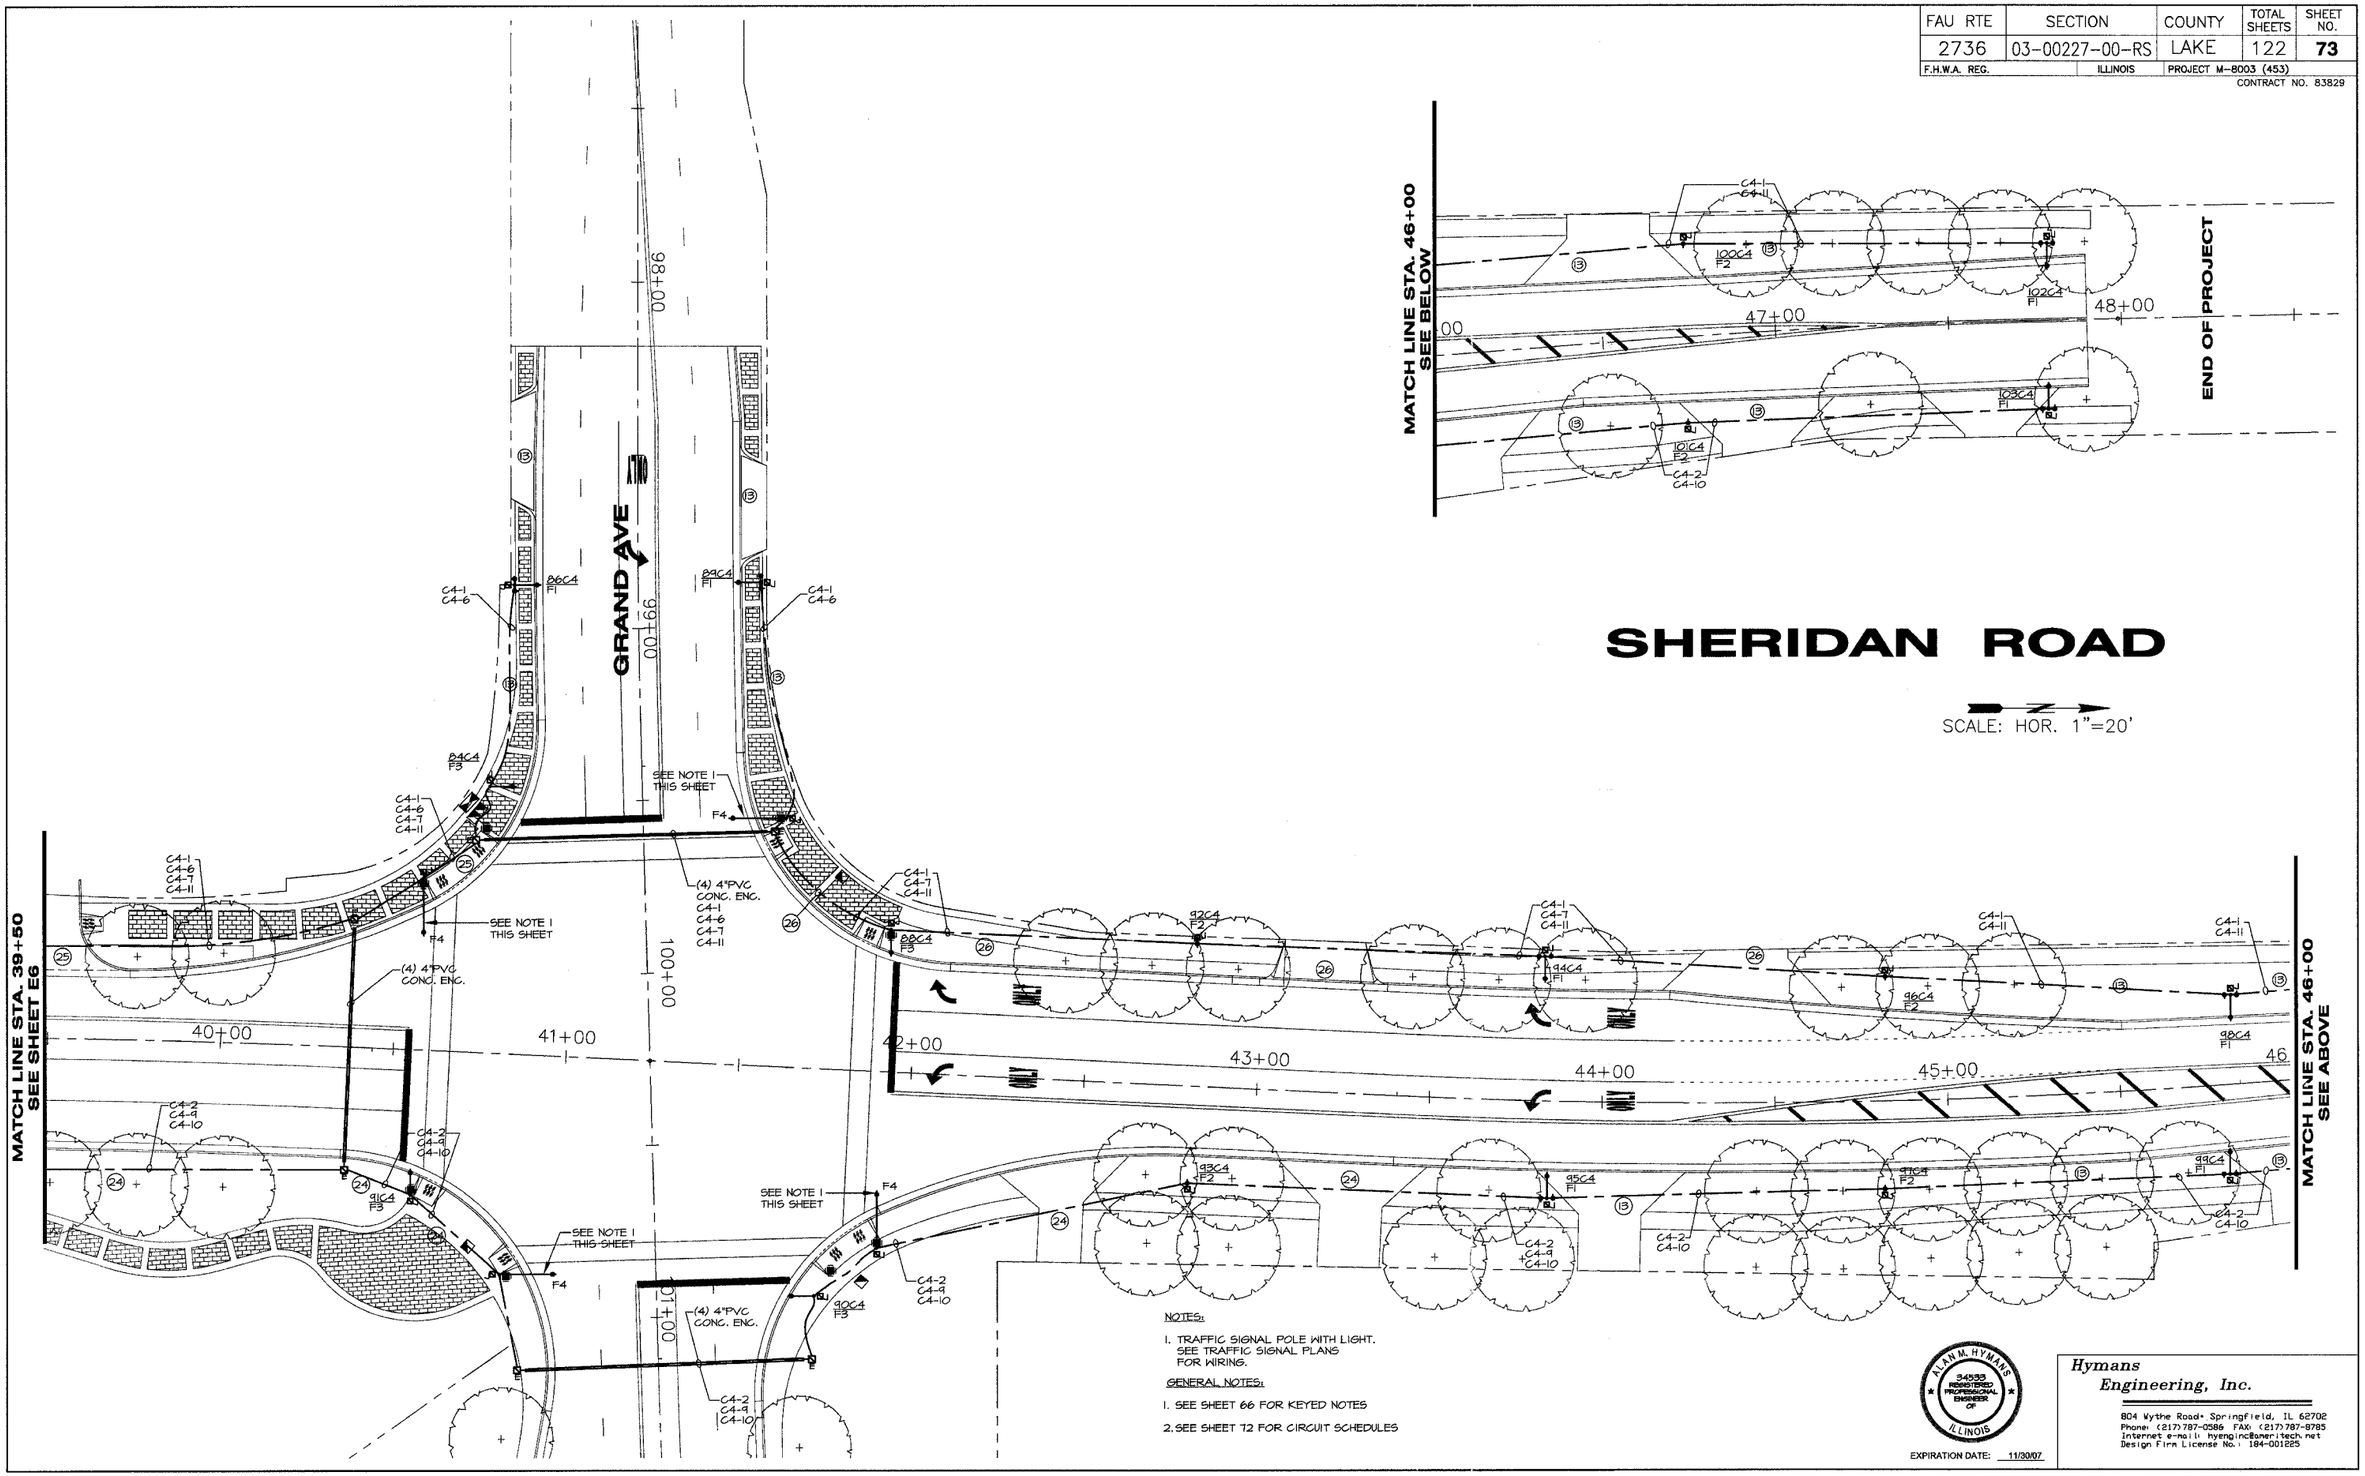

SHEET KEY

REVISIONS		
NO.	ITEM	DATE

SCALE:	1" = 20'
DRAWN BY:	KEH/DEH
CHECKED BY:	AMH
DATE:	3-3-06

McCLURE ENGINEERING ASSOCIATES, INC.
2728 Grand Ave. Waukegan, Ill. 60085
TEL 847-336-7100 FAX 847-336-7155
EMAIL wk@mcclureengineering.com
Design Firm License: Illinois #184-000816
Copyright 2004 by McClure Engineering Associates, Inc.

LIGHTING PLAN- STA 39+50 TO 48+00

SHERIDAN ROAD IMPROVEMENTS

CITY OF WAUKEGAN — JOB NUMBER: 02-28-03-231 — LAKE COUNTY, ILLINOIS

H:\dwg\WK\SHERIDAN-RD\Lighting\Lighting Final\E4-E8 SheridanRd-Light-010706.dwg 3/6/2006 11:28:48 AM CST

SHEET NO. 73 of 122