FAU RTE	SECTION	COUNTY	TOTAL SHEETS	SHEET NO.
2736	03-00227-00-RS	LAKE	122	117

F.H.W.A. REG. ILLINOIS PROJECT M-8003 (453)

CONTRACT NO. 83829

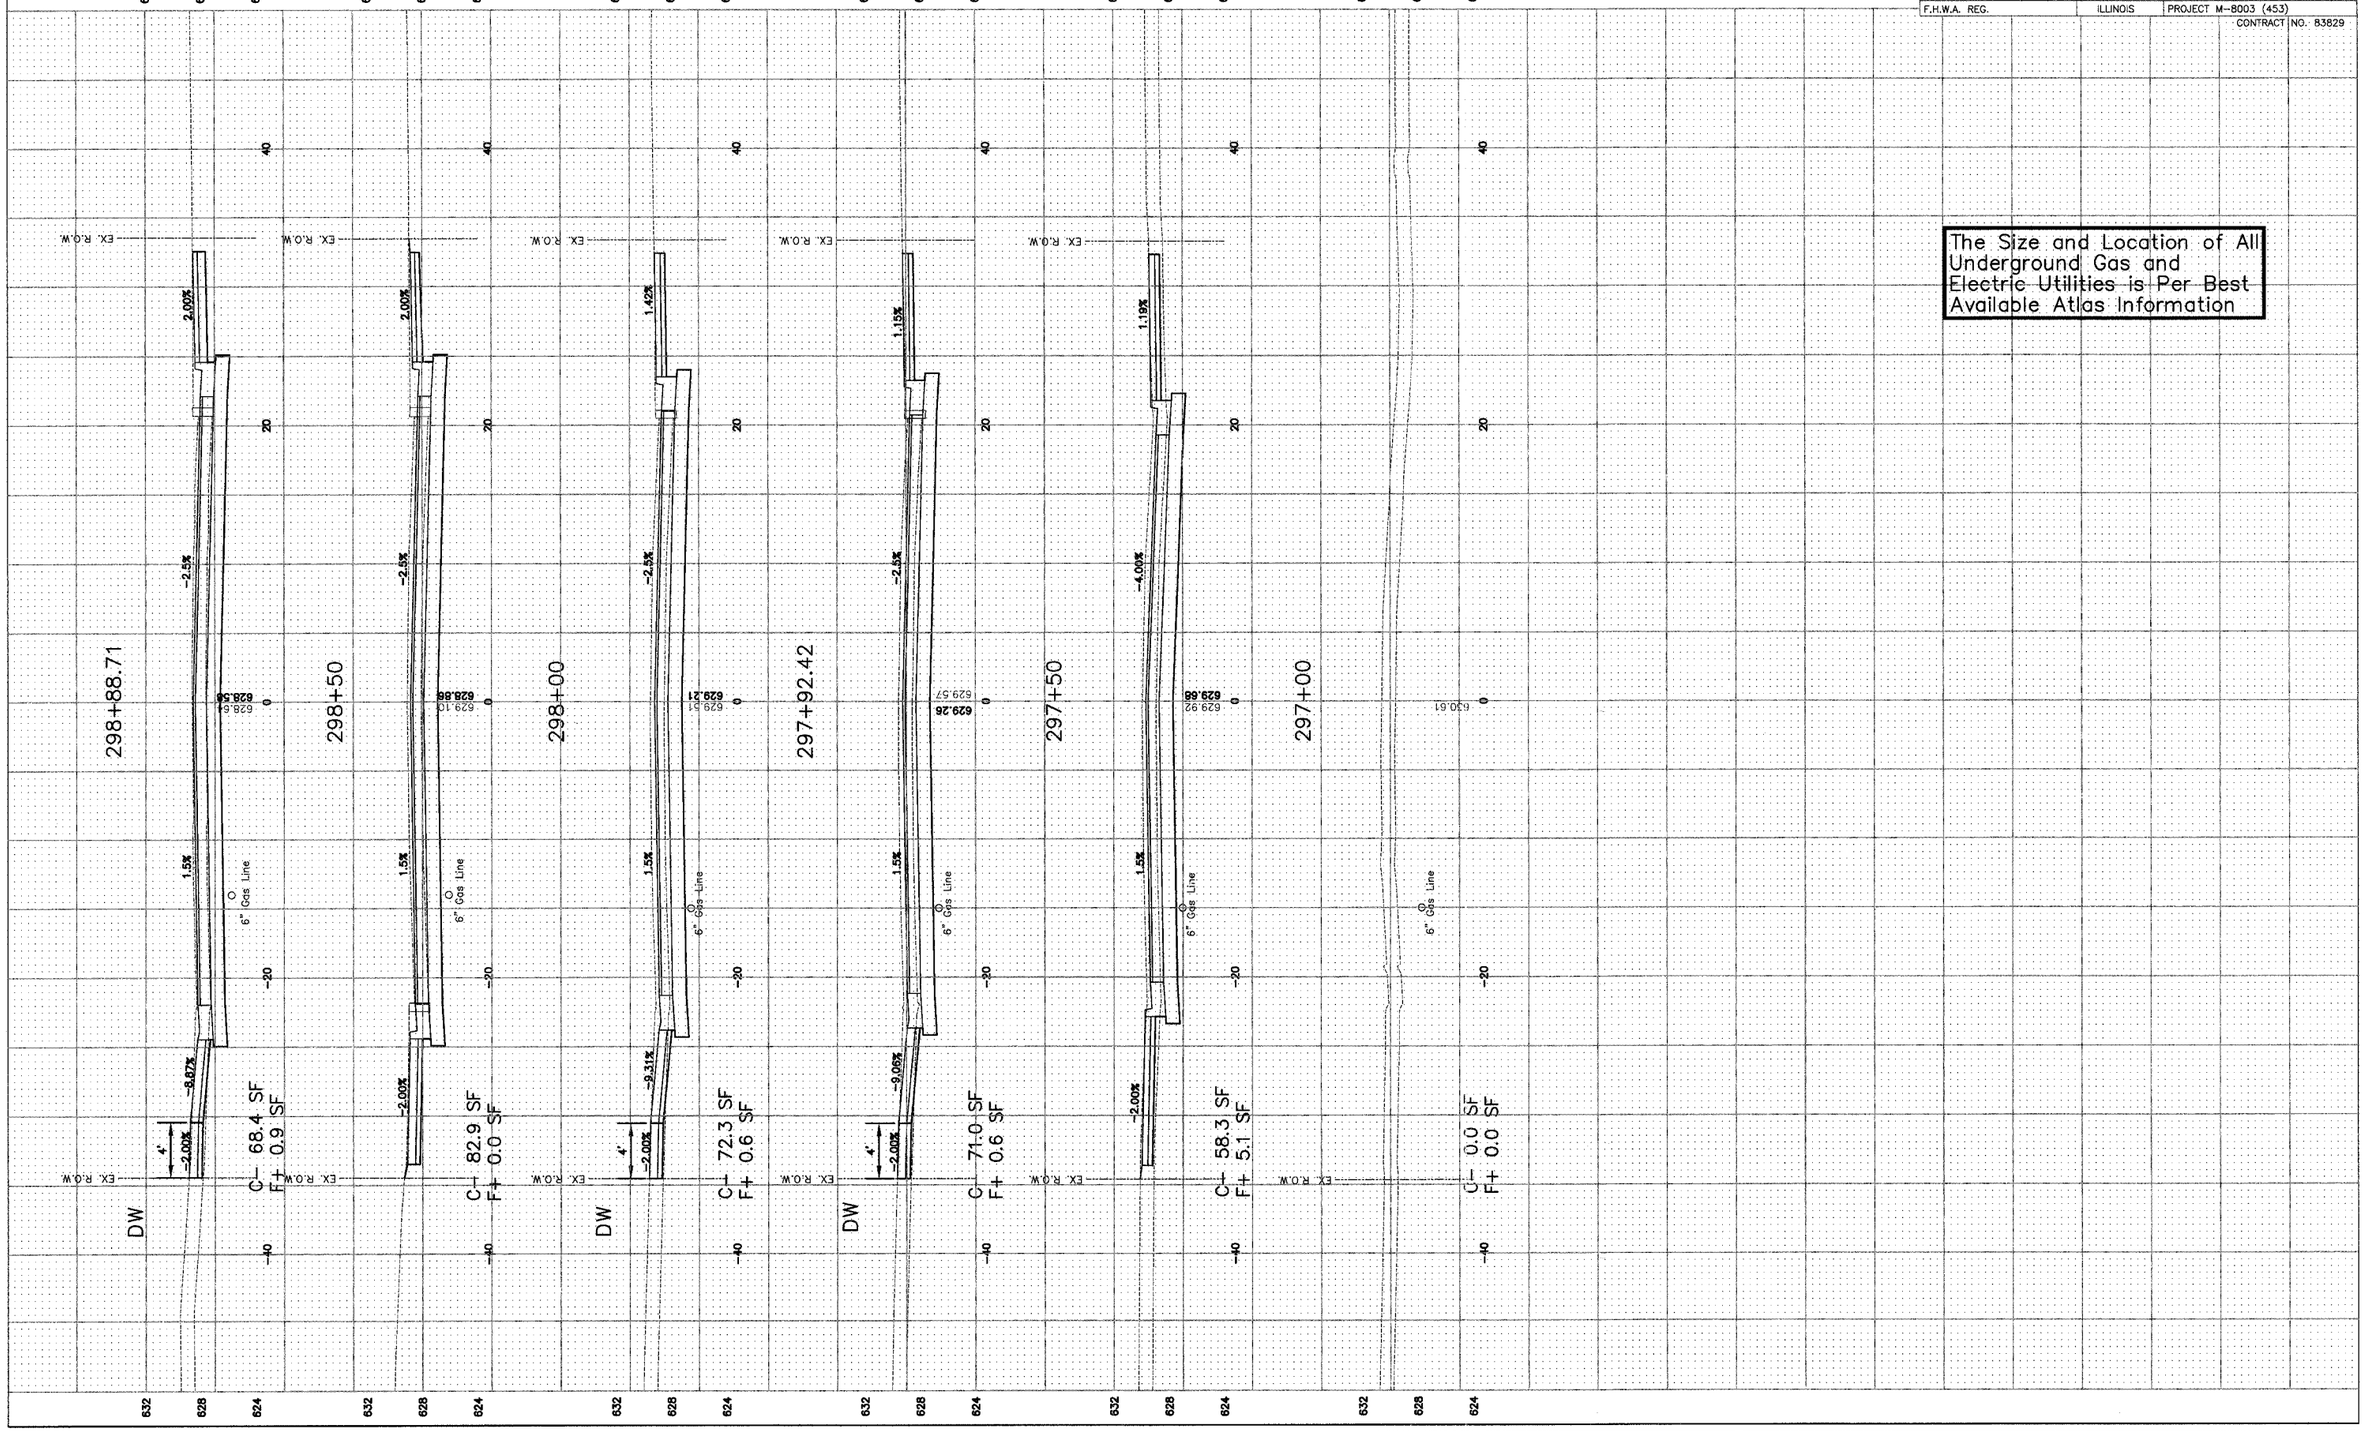

SHEET KEY

REVISIONS		
NO.	ITEM	DATE

SCALE:	1" = 5'
DRAWN BY:	WS
CHECKED BY:	DD
DATE:	7-3-07

McCLURE ENGINEERING ASSOCIATES, INC.
2728 Grand Avenue
Waukegan, Illinois 60085
TEL 847-336-7100 FAX 847-336-7155
Design Firm License: Illinois #184-000816

Copyright 2005 by McClure Engineering Associates, Inc.

BELVIDERE RD CROSS SECTIONS
STA. 297+00 TO 298+88.71
SHERIDAN ROAD IMPROVEMENTS

CITY OF WAUKEGAN JOB NUMBER: 02-28-03-231 LAKE COUNTY, ILLINOIS

W:\dwg\WK\SHERIDAN-RD\Sheridan-XSEC.dwg 7/3/2007 10:07:11 AM CDT