CONTRACT NO. 95522

F.A.U. RTE.	SECTION	COUNTY	TOTAL SHEETS	SHEET NO.
7622	06-00085-00-BR	COLES	16	5
STA. 14+06.38		TO STA. 16+75		
FED. ROAD DIST. NO.	ILLINOIS	FED. AID PROJECT		

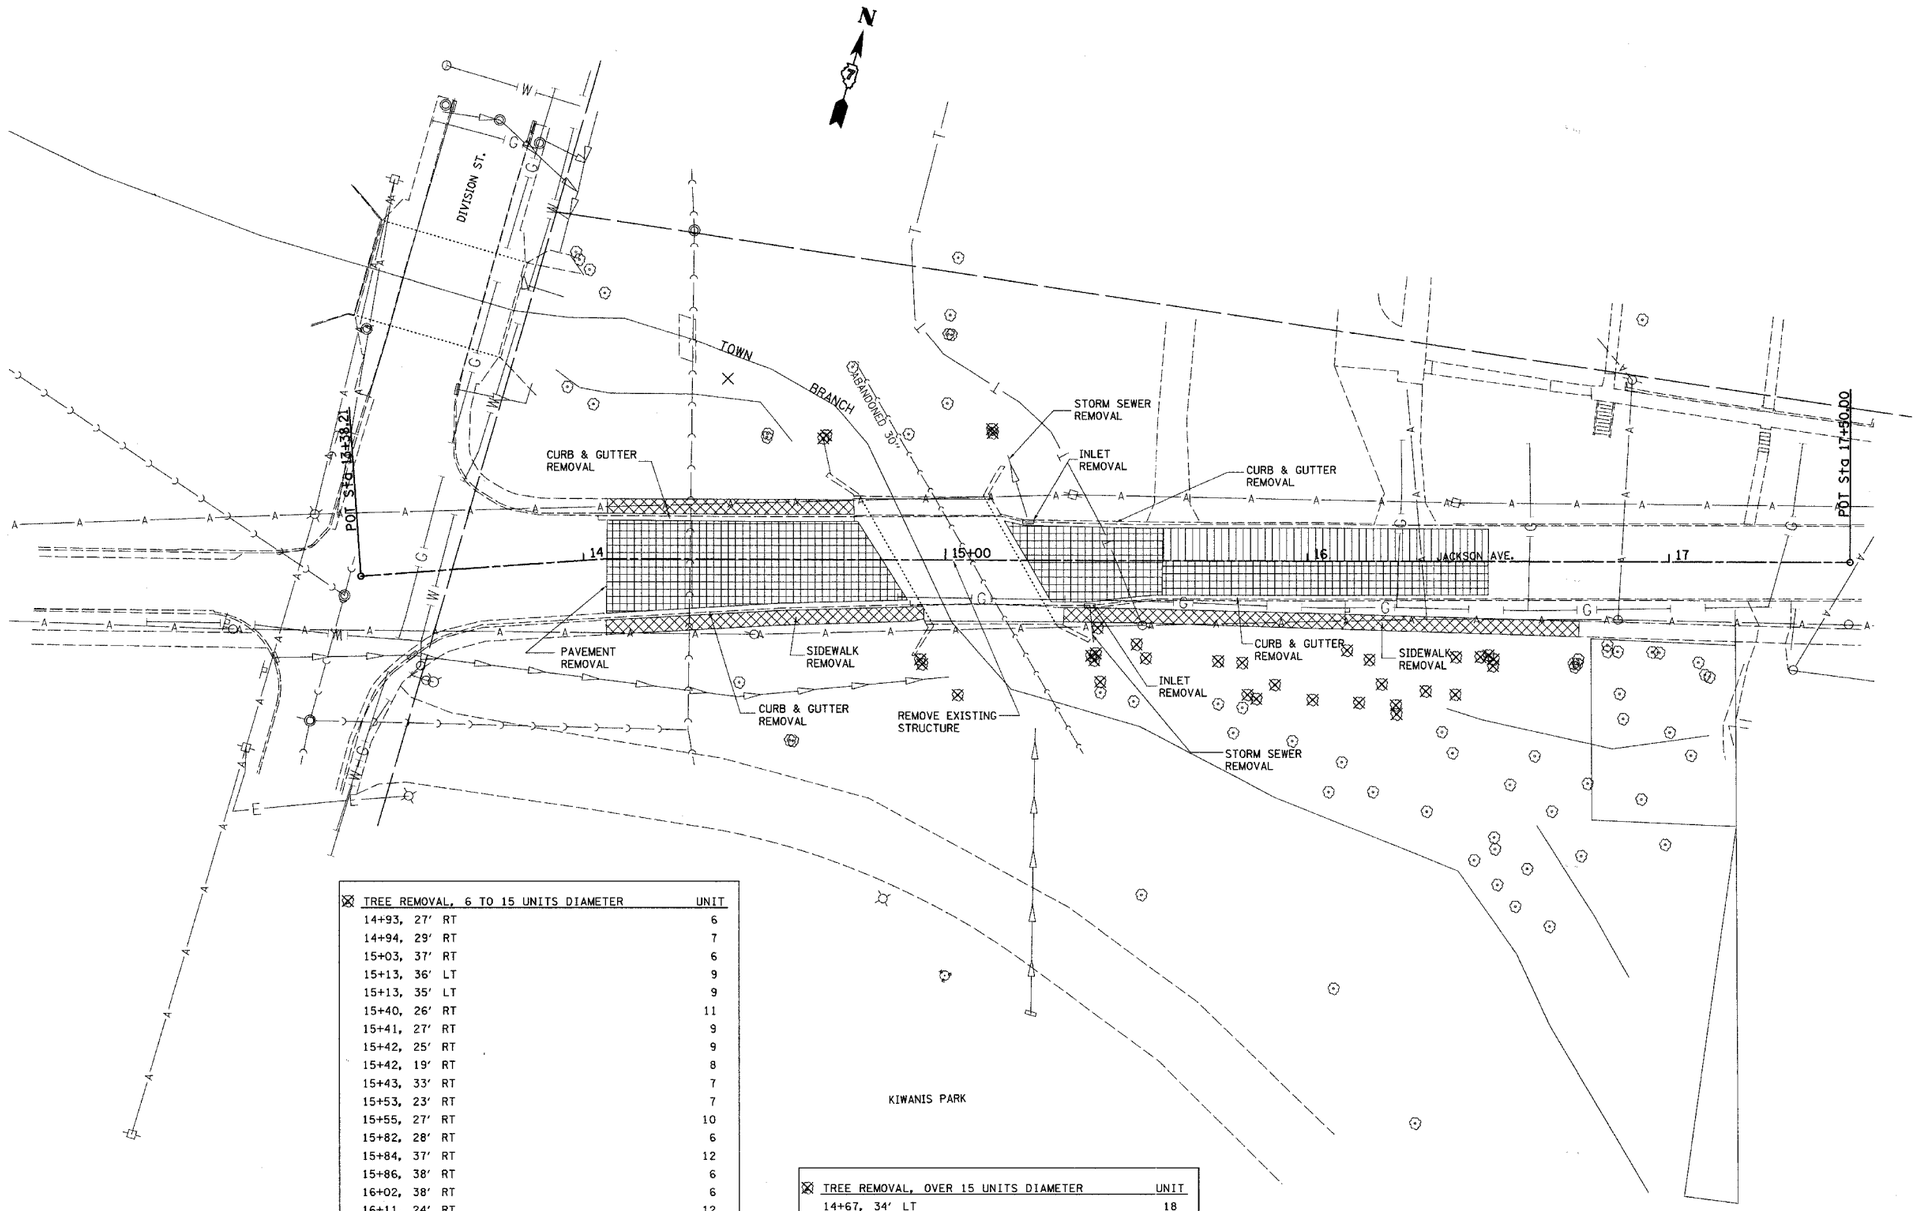

HOT-MIX ASPHALT SURFACE REMOVAL 1 1/2"	SQ. YD.
15+60.00 RT TO 16+50.00 RT	91.0

PAVEMENT REMOVAL	SQ. YD.
14+06.38 TO 14+89.51	197.5
15+16.20 TO 15+60.00	82.3
15+60.00 RT TO 16+50.00 RT	93.2
TOTAL	373.0

SIDEWALK REMOVAL	SQ. FT.
14+06.38 LT TO 14+74.76 LT	278.3
14+06.38 RT TO 14+94.01 RT	356.7
15+32.75 RT TO 16+75.14 RT	587.8
TOTAL	1222.8

COMBINATION CURB AND GUTTER REMOVAL	FEET
14+06.38 LT TO 14+74.76 LT	68.4
14+06.38 RT TO 14+94.01 RT	87.6
15+32.75 RT TO 15+60.00 RT	27.3
15+16.20 LT TO 15+60.00 LT	44.0
15+60.00 LT TO 16+50.00 LT	90.0
15+60.00 RT TO 16+50.00 RT	90.0
TOTAL	407.3

STORM SEWER REMOVAL, 12"	FEET
TO 15+00.85, 32.1' RT	
15+22.84, 10.7' LT TO 15+17.12, 29.2' LT	19.4
15+39.90, 12.3' RT TO 15+40.97, 22.9' RT	10.7
TOTAL	30.1

INLET REMOVAL	EACH
15+22.84 LT	1
15+39.91 RT	1
TOTAL	2

TREE REMOVAL, 6 TO 15 UNITS DIAMETER	UNIT
14+93, 27' RT	6
14+94, 29' RT	7
15+03, 37' RT	6
15+13, 36' LT	9
15+13, 35' LT	9
15+40, 26' RT	11
15+41, 27' RT	9
15+42, 25' RT	9
15+42, 19' RT	8
15+43, 33' RT	7
15+53, 23' RT	7
15+55, 27' RT	10
15+82, 28' RT	6
15+84, 37' RT	12
15+86, 38' RT	6
16+02, 38' RT	6
16+11, 24' RT	12
16+14, 39' RT	9
16+17, 27' RT	10
16+21, 34' RT	7
16+25, 40' RT	7
16+25, 42' RT	6
16+33, 36' RT	8
16+41, 26' RT	11
16+41, 37' RT	7
16+48, 26' RT	7
16+50, 26' RT	8
16+51, 29' RT	8
16+52, 27' RT	9
TOTAL	237

TREE REMOVAL, OVER 15 UNITS DIAMETER	UNIT
14+67, 34' LT	18
15+75, 28' RT	16
15+91, 34' RT	16
TOTAL	50

REVISIONS NAME	DATE

ILLINOIS DEPARTMENT OF TRANSPORTATION

REMOVAL PLAN

SCALE: VERT. HORIZ. 1" = 20'

DATE 4-24-07

DRAWN BY RLH

CHECKED BY MED

PLOT DATE = 5/29/2007
FILE NAME = P:\Civil\Charleston\Jackson Ave Bridge\Drawings\removal.sht
PLOT SCALE = 20.0000 ' / IN.
USER NAME = USER.