CONTRACT NO. 98963

F.A. RTE.	SECTION	COUNTY	TOTAL SHEETS	SHEET NO.
57/64	(41-3)HBK	JEFFERSON	518	107
STA.	TO STA.			
FED. ROAD DIST. NO.	ILLINOIS	FED. AID PROJECT		

PLAN — SURVEYED ____ DATE; DRAWN ____ BY; ALIGNMENT CHECKED; PLAN OF WAY CHECKED; NOTE BOOK ____ NO. ____; JOINT FILE NAME ____

PROFILE — SURVEYED ____ DATE; DRAWN ____ BY; GRADES CHECKED; B.M. NOTED; FINAL LINE & GRADES ____ (NOTATIONS CHKD); NOTE BOOK ____ NO. ____

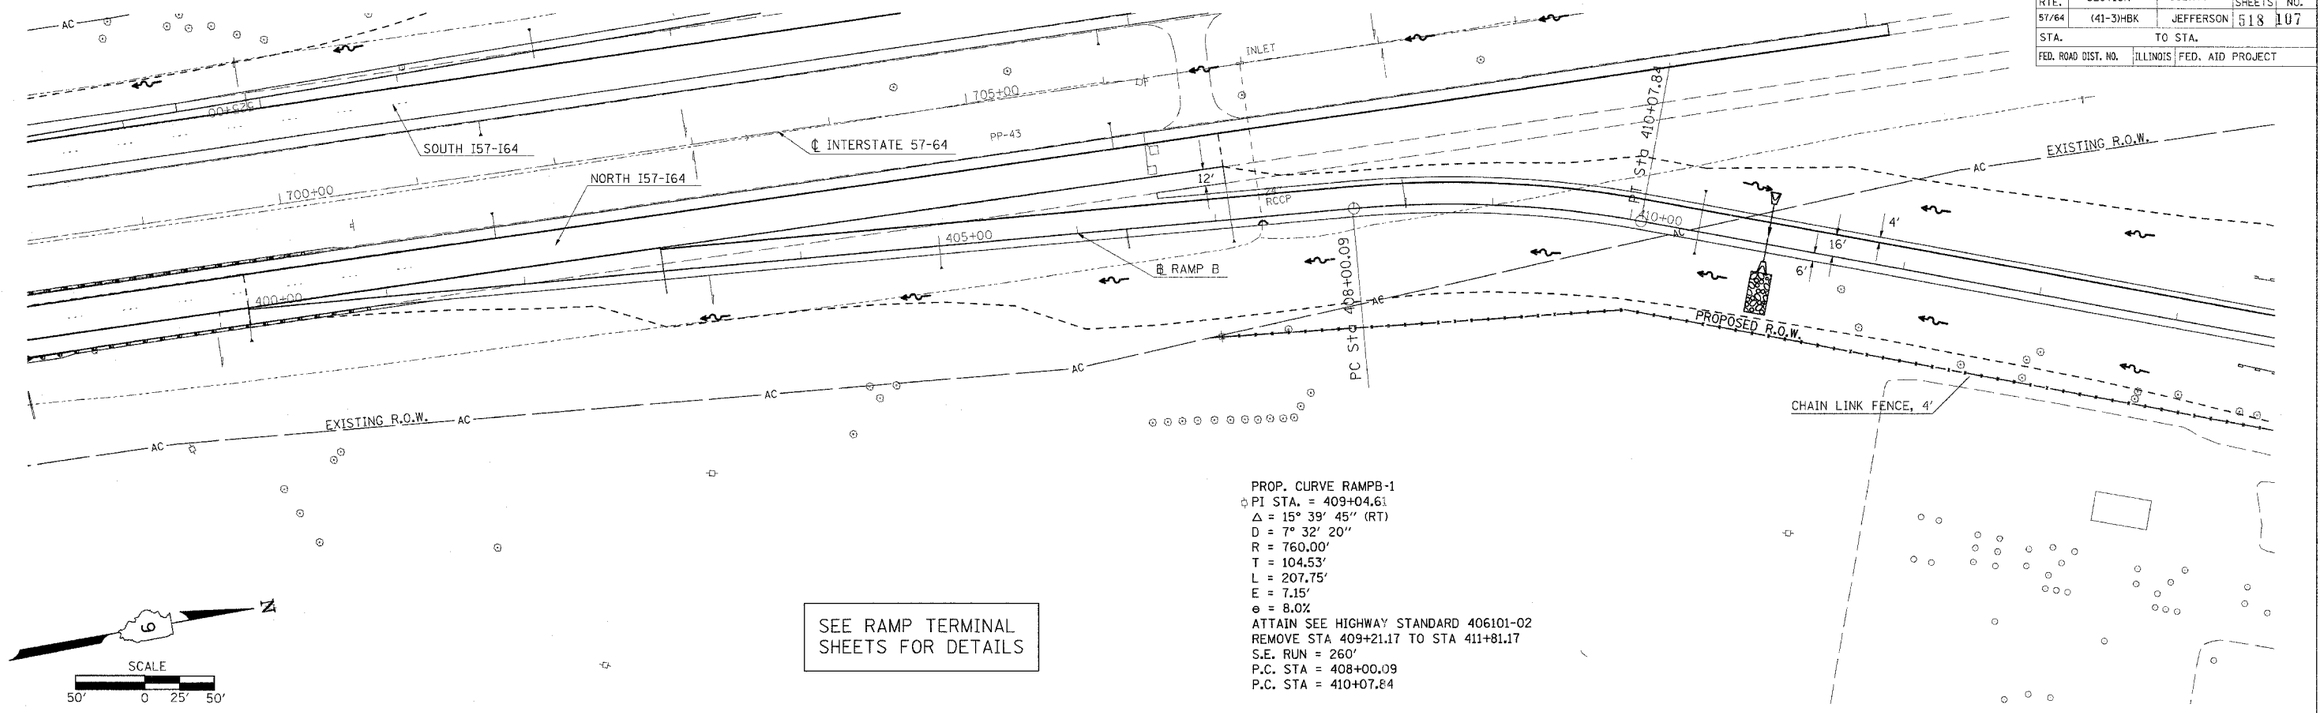

SEE RAMP TERMINAL SHEETS FOR DETAILS

PROP. CURVE RAMPB-1
PI STA. = 409+04.61
Δ = 15° 39' 45" (RT)
D = 7° 32' 20"
R = 760.00'
T = 104.53'
L = 207.75'
E = 7.15'
e = 8.0%
ATTAIN SEE HIGHWAY STANDARD 406101-02
REMOVE STA 409+21.17 TO STA 411+81.17
S.E. RUN = 260'
P.C. STA = 408+00.09
P.C. STA = 410+07.84

PROFILE — SURVEYED ____ DATE; DRAWN ____ BY; GRADES CHECKED; B.M. NOTED; FINAL LINE & GRADES ____ (NOTATIONS CHKD); NOTE BOOK ____ NO. ____; JOINT FILE NAME ____

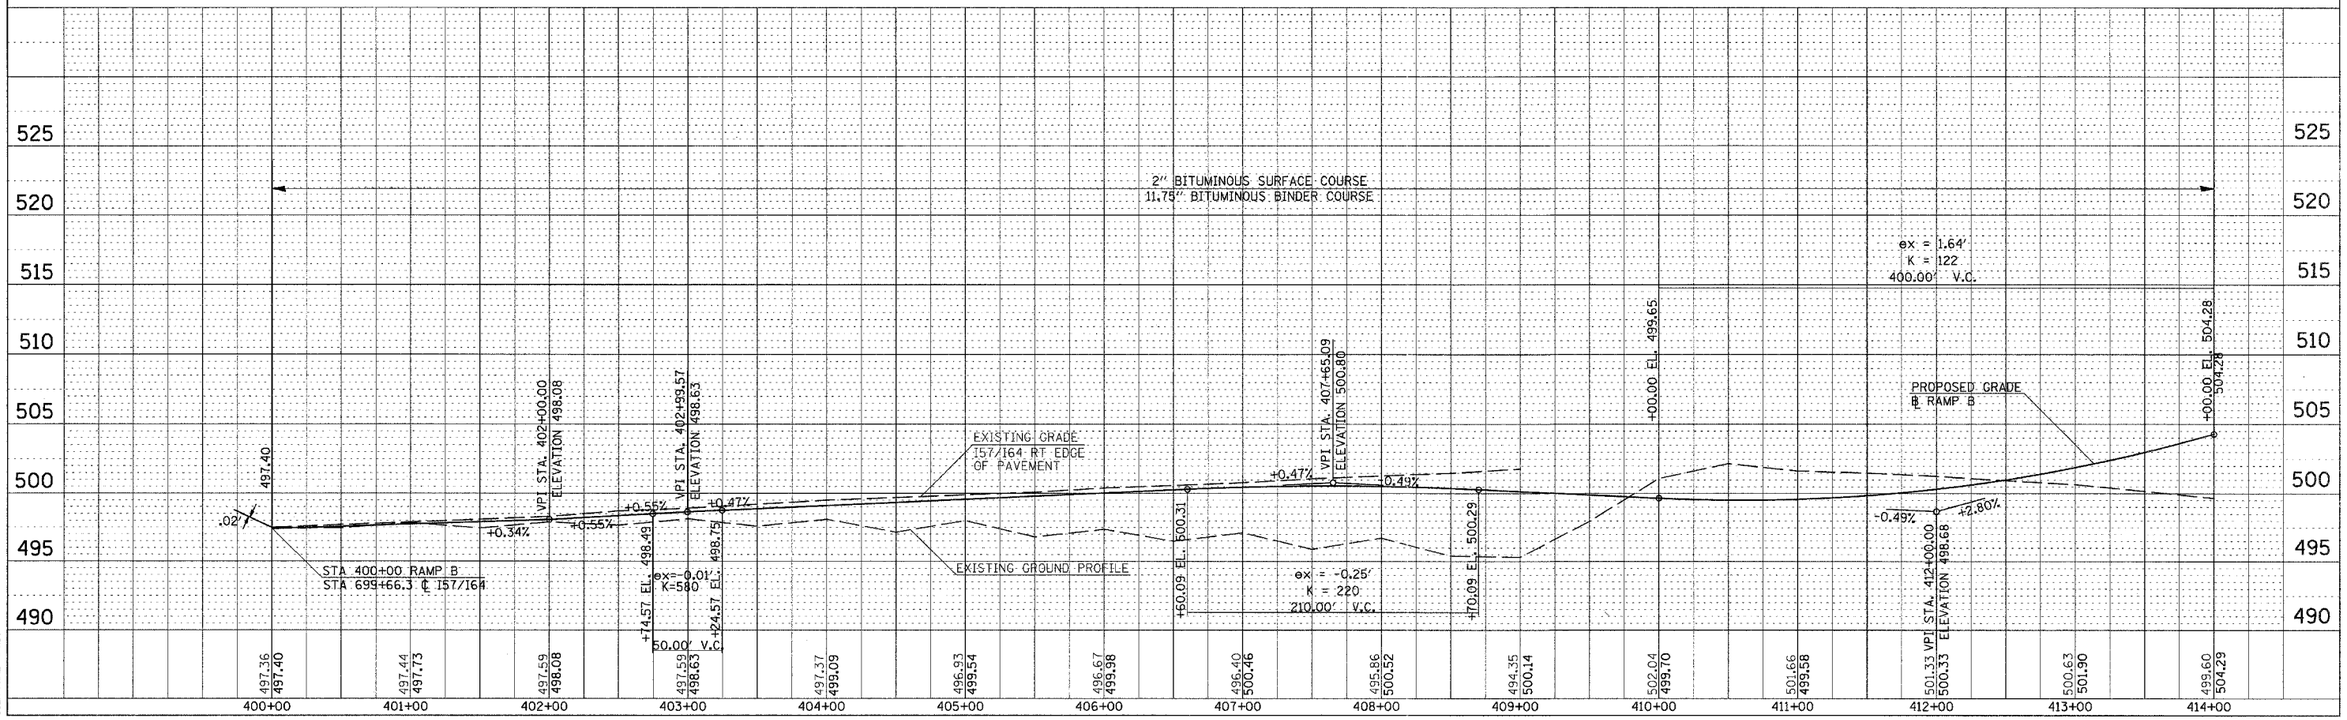

PLOT DATE = 23\23\2007, 08:13 AM
FILE NAME = I:\98_docs\98x261a\IDOT RAMPS\DP035080PLM32
PLOT SCALE = 50.0000 ' / IN.
PLOT STYLE = Color
USER NAME = ck

PLAN PROFILE RAMP B