CONTRACT NO.

F.A. RTE.	SECTION	COUNTY	TOTAL SHEETS	SHEET NO.
57/64	(41-3)HBK	JEFFERSON	518	323

STA. 56+50.00 TO STA. 57+00.00

FED. ROAD DIST. NO. | ILLINOIS | FED. AID PROJECT

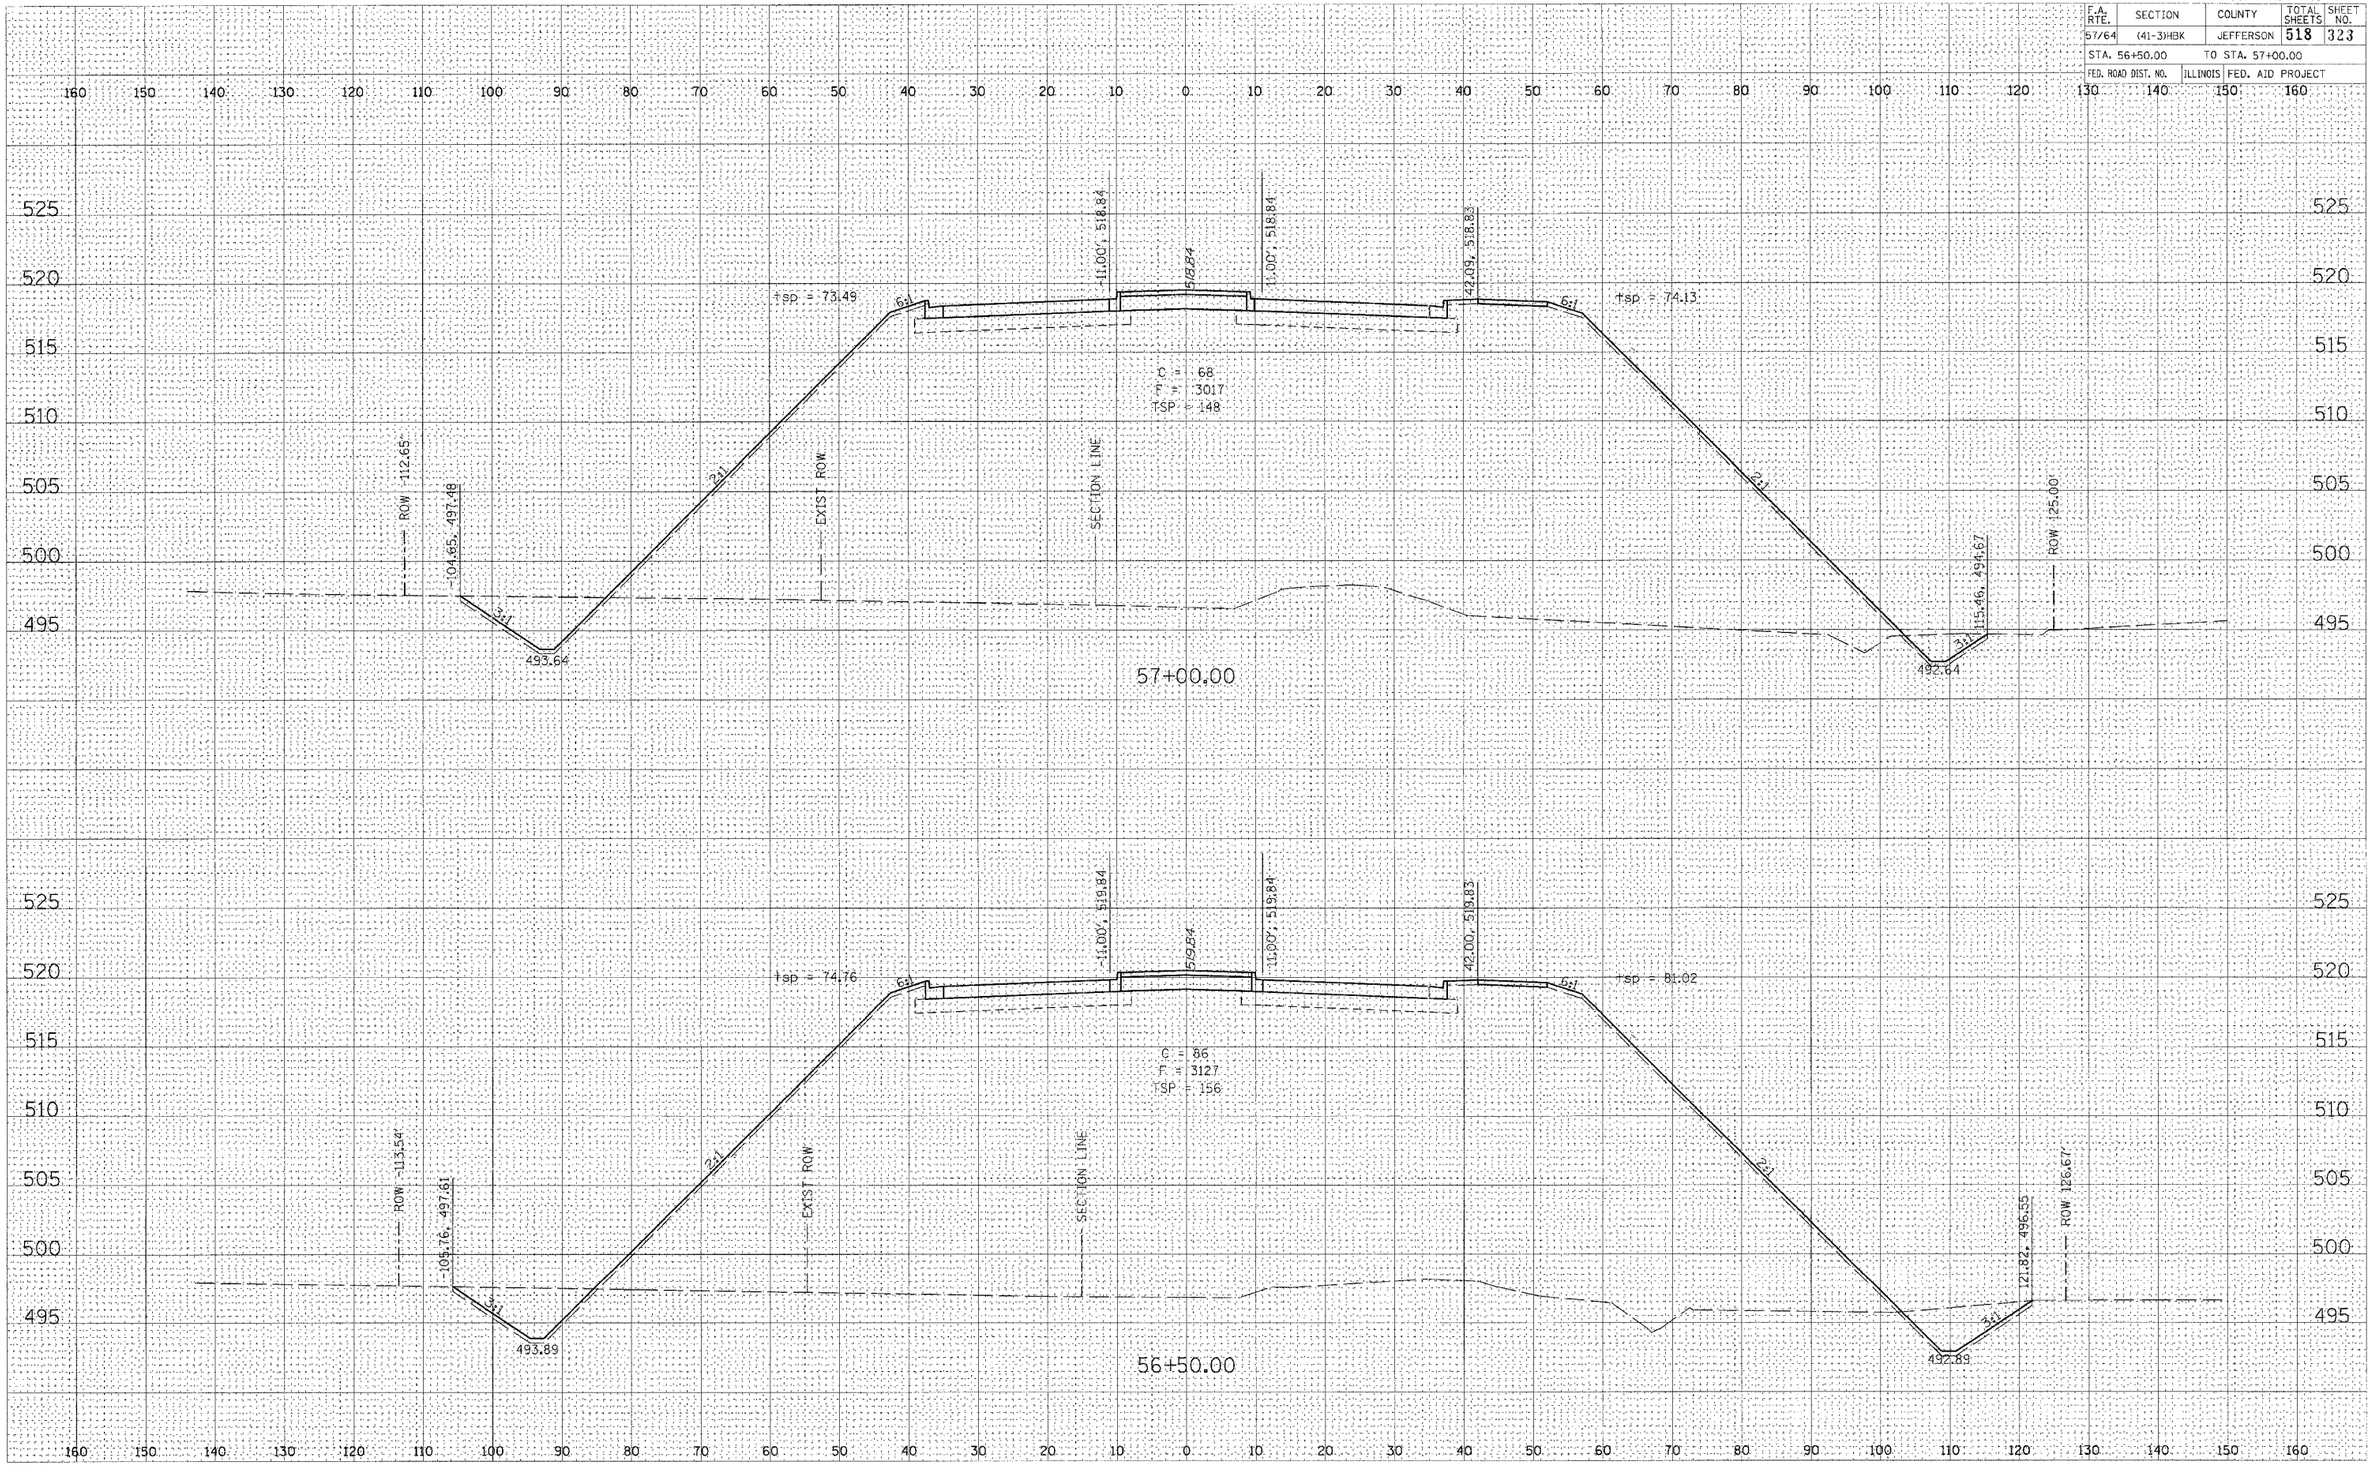

VETERANS MEMORIAL DRIVE

FINAL SURVEY | NOTE BOOK NO. | SURVEYED | PLOTTED | TEMPLATE | AREAS | AREAS CHECKED | BY | DATE

ORIGINAL SURVEY | NOTE BOOK NO. | SURVEYED | PLOTTED | TEMPLATE | AREAS | AREAS CHECKED | BY | DATE

PLOT DATE = 03\21\2007, 06:20 AM
FILE NAME = i:\98jobs\98s2019s\road\sheet\c-7\
PLOT SCALE = 10.0000 ' / IN.
USER NAME = Ket