CONTRACT NO. 98963

F.A.I. RTE.	SECTION	COUNTY	TOTAL SHEETS	SHEET NO.
57/64	(41-3)HBK	JEFFERSON	518	336
STA. 510+50.00		TO STA. 512+00.00		
FED. ROAD DIST. NO.	ILLINOIS	FED. AID PROJECT		

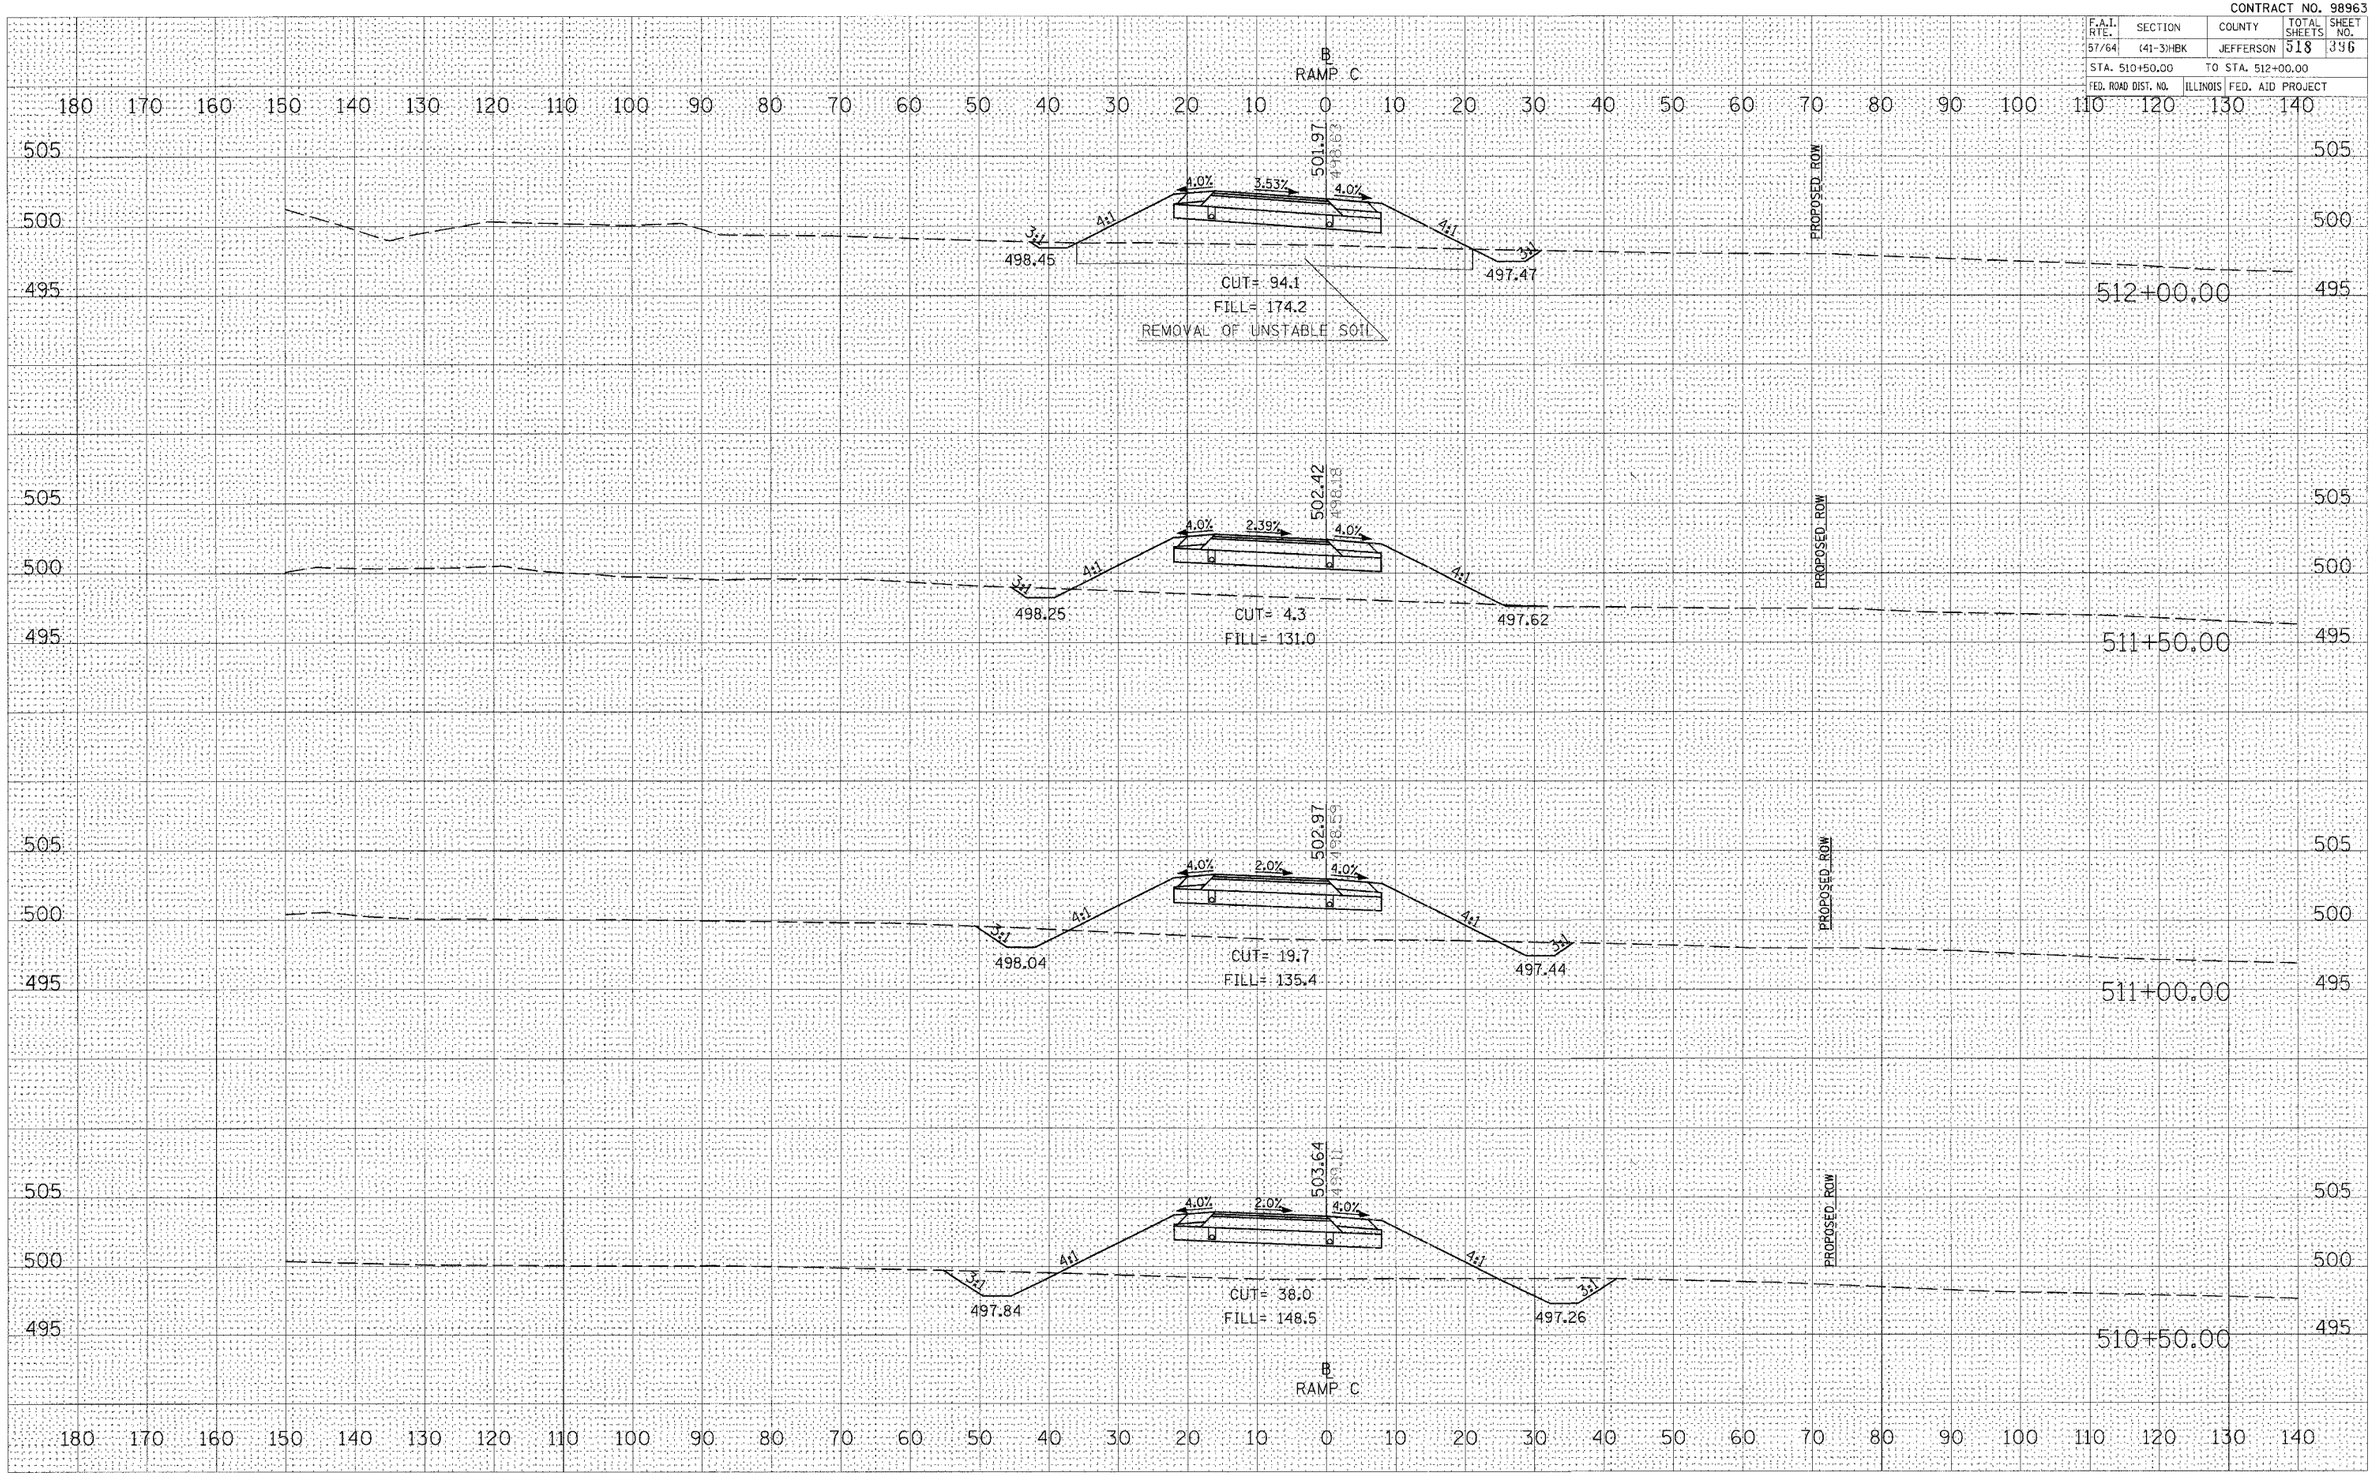

FINAL SURVEY	SURVEYED	BY	DATE
NOTE BOOK	PLOTTED		
NO.	TEMPLATE		
	AREAS CHECKED		

ORIGINAL SURVEY	SURVEYED	BY	DATE
	PLOTTED		
	TEMPLATE		
NO.	AREAS CHECKED		

PLOT DATE = 03\22\2007, 11:48 AM
FILE NAME = i:\hbj\jobs\98x208\ks\IDOT RAMPS\x-sheets\ramp_c.dgn
PLOT SCALE = 1.0000 ' / IN.
USER NAME = kes

CROSS SECTIONS – PROPOSED RAMP C