CONTRACT NO. 98963

F.A.I. RTE.	SECTION	COUNTY	TOTAL SHEETS	SHEET NO.
57/64	(41-3)HBK	JEFFERSON	518	419
STA. +20.0000		TO STA. +30.0000		
FED. ROAD DIST. NO.	ILLINOIS	FED. AID PROJECT		

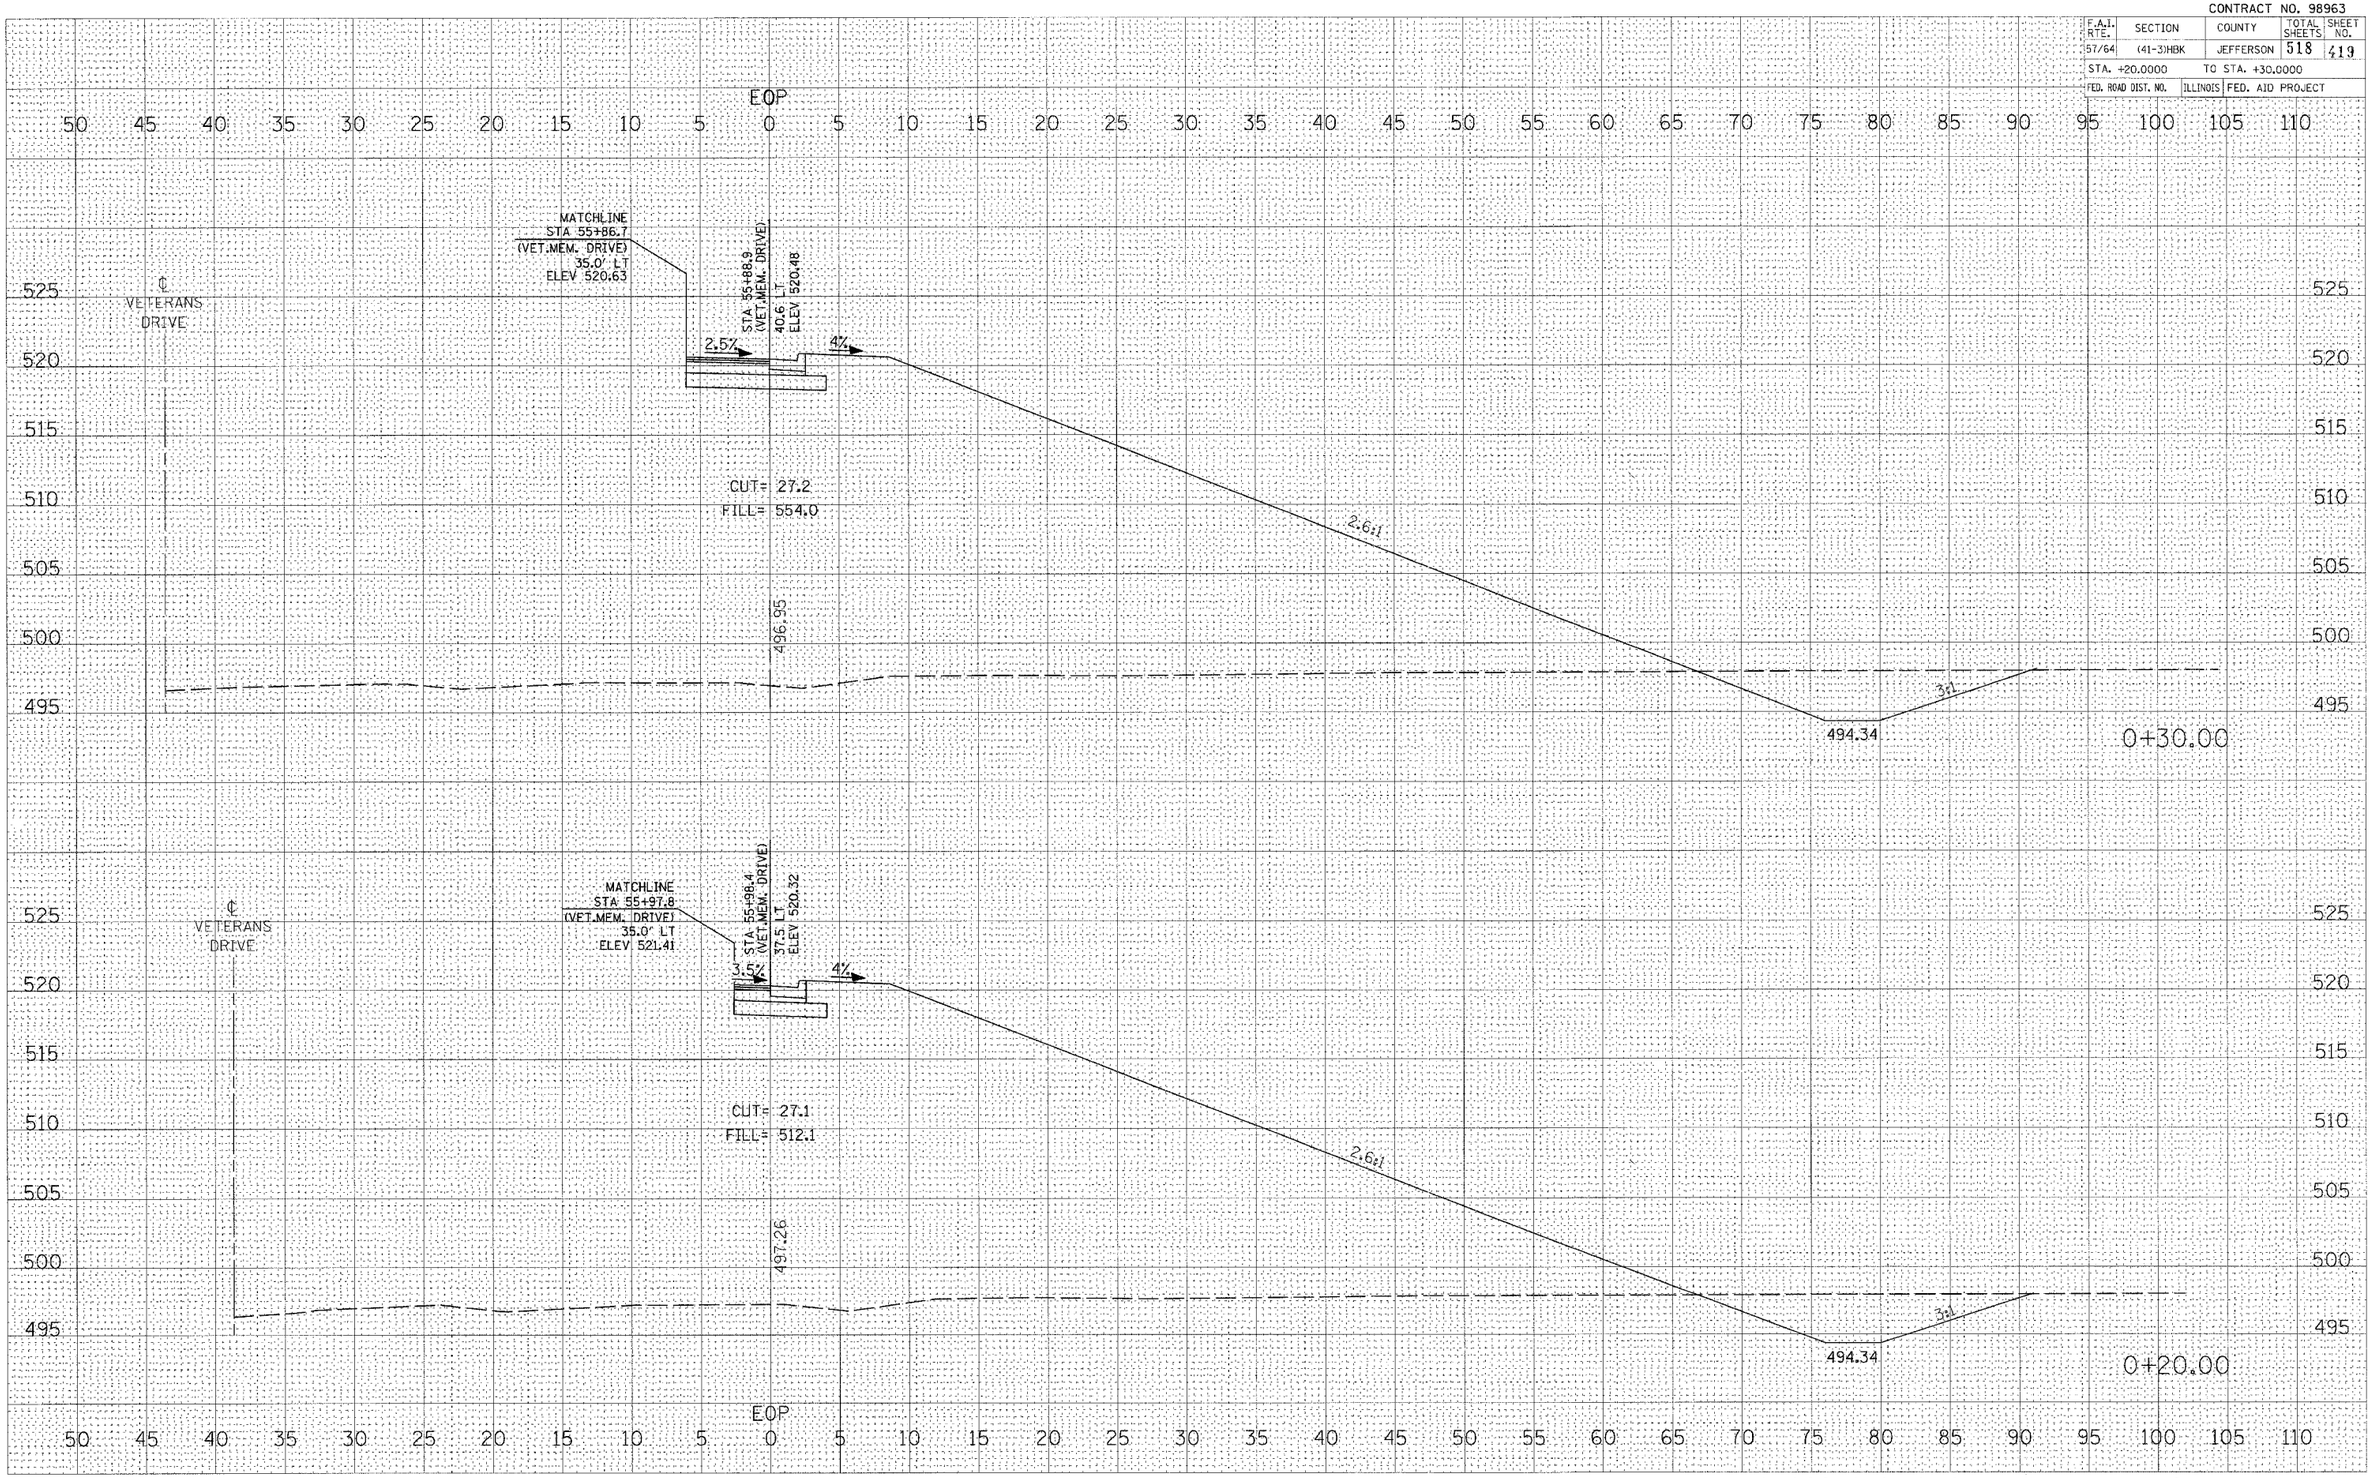

FINAL SURVEY	BY	DATE
NOTE BOOK	SURVEYED	
NO.	PLOTTED	
	TEMPLATE	
	AREAS	
	AREAS CHECKED	

ORIGINAL SURVEY	BY	DATE
	SURVEYED	
	PLOTTED	
	TEMPLATE	
	AREAS	
NO.	AREAS CHECKED	

PLOT DATE = 03\22\2017, 11:59 AM
FILE NAME = I:\98_pas\185x017a\DOT RAMPS\QUADRADIUS\QUADRADIUSSHEET.DGN
PLOT SCALE = 5.0000 ' / IN.
USER NAME = Kek

CROSS SECTIONS – RAMP A NE QUAD RADIUS