CONTRACT NO. 98963

| F.A.I. RTE. | SECTION | COUNTY | TOTAL SHEETS | SHEET NO. |
|---|---|---|---|---|
| 57/64 | (41-3)HBK | JEFFERSON | 518 | 421 |
| STA. +60.0000 | | TO STA. +70.0000 | | |
| FED. ROAD DIST. NO. | ILLINOIS | FED. AID PROJECT | | |

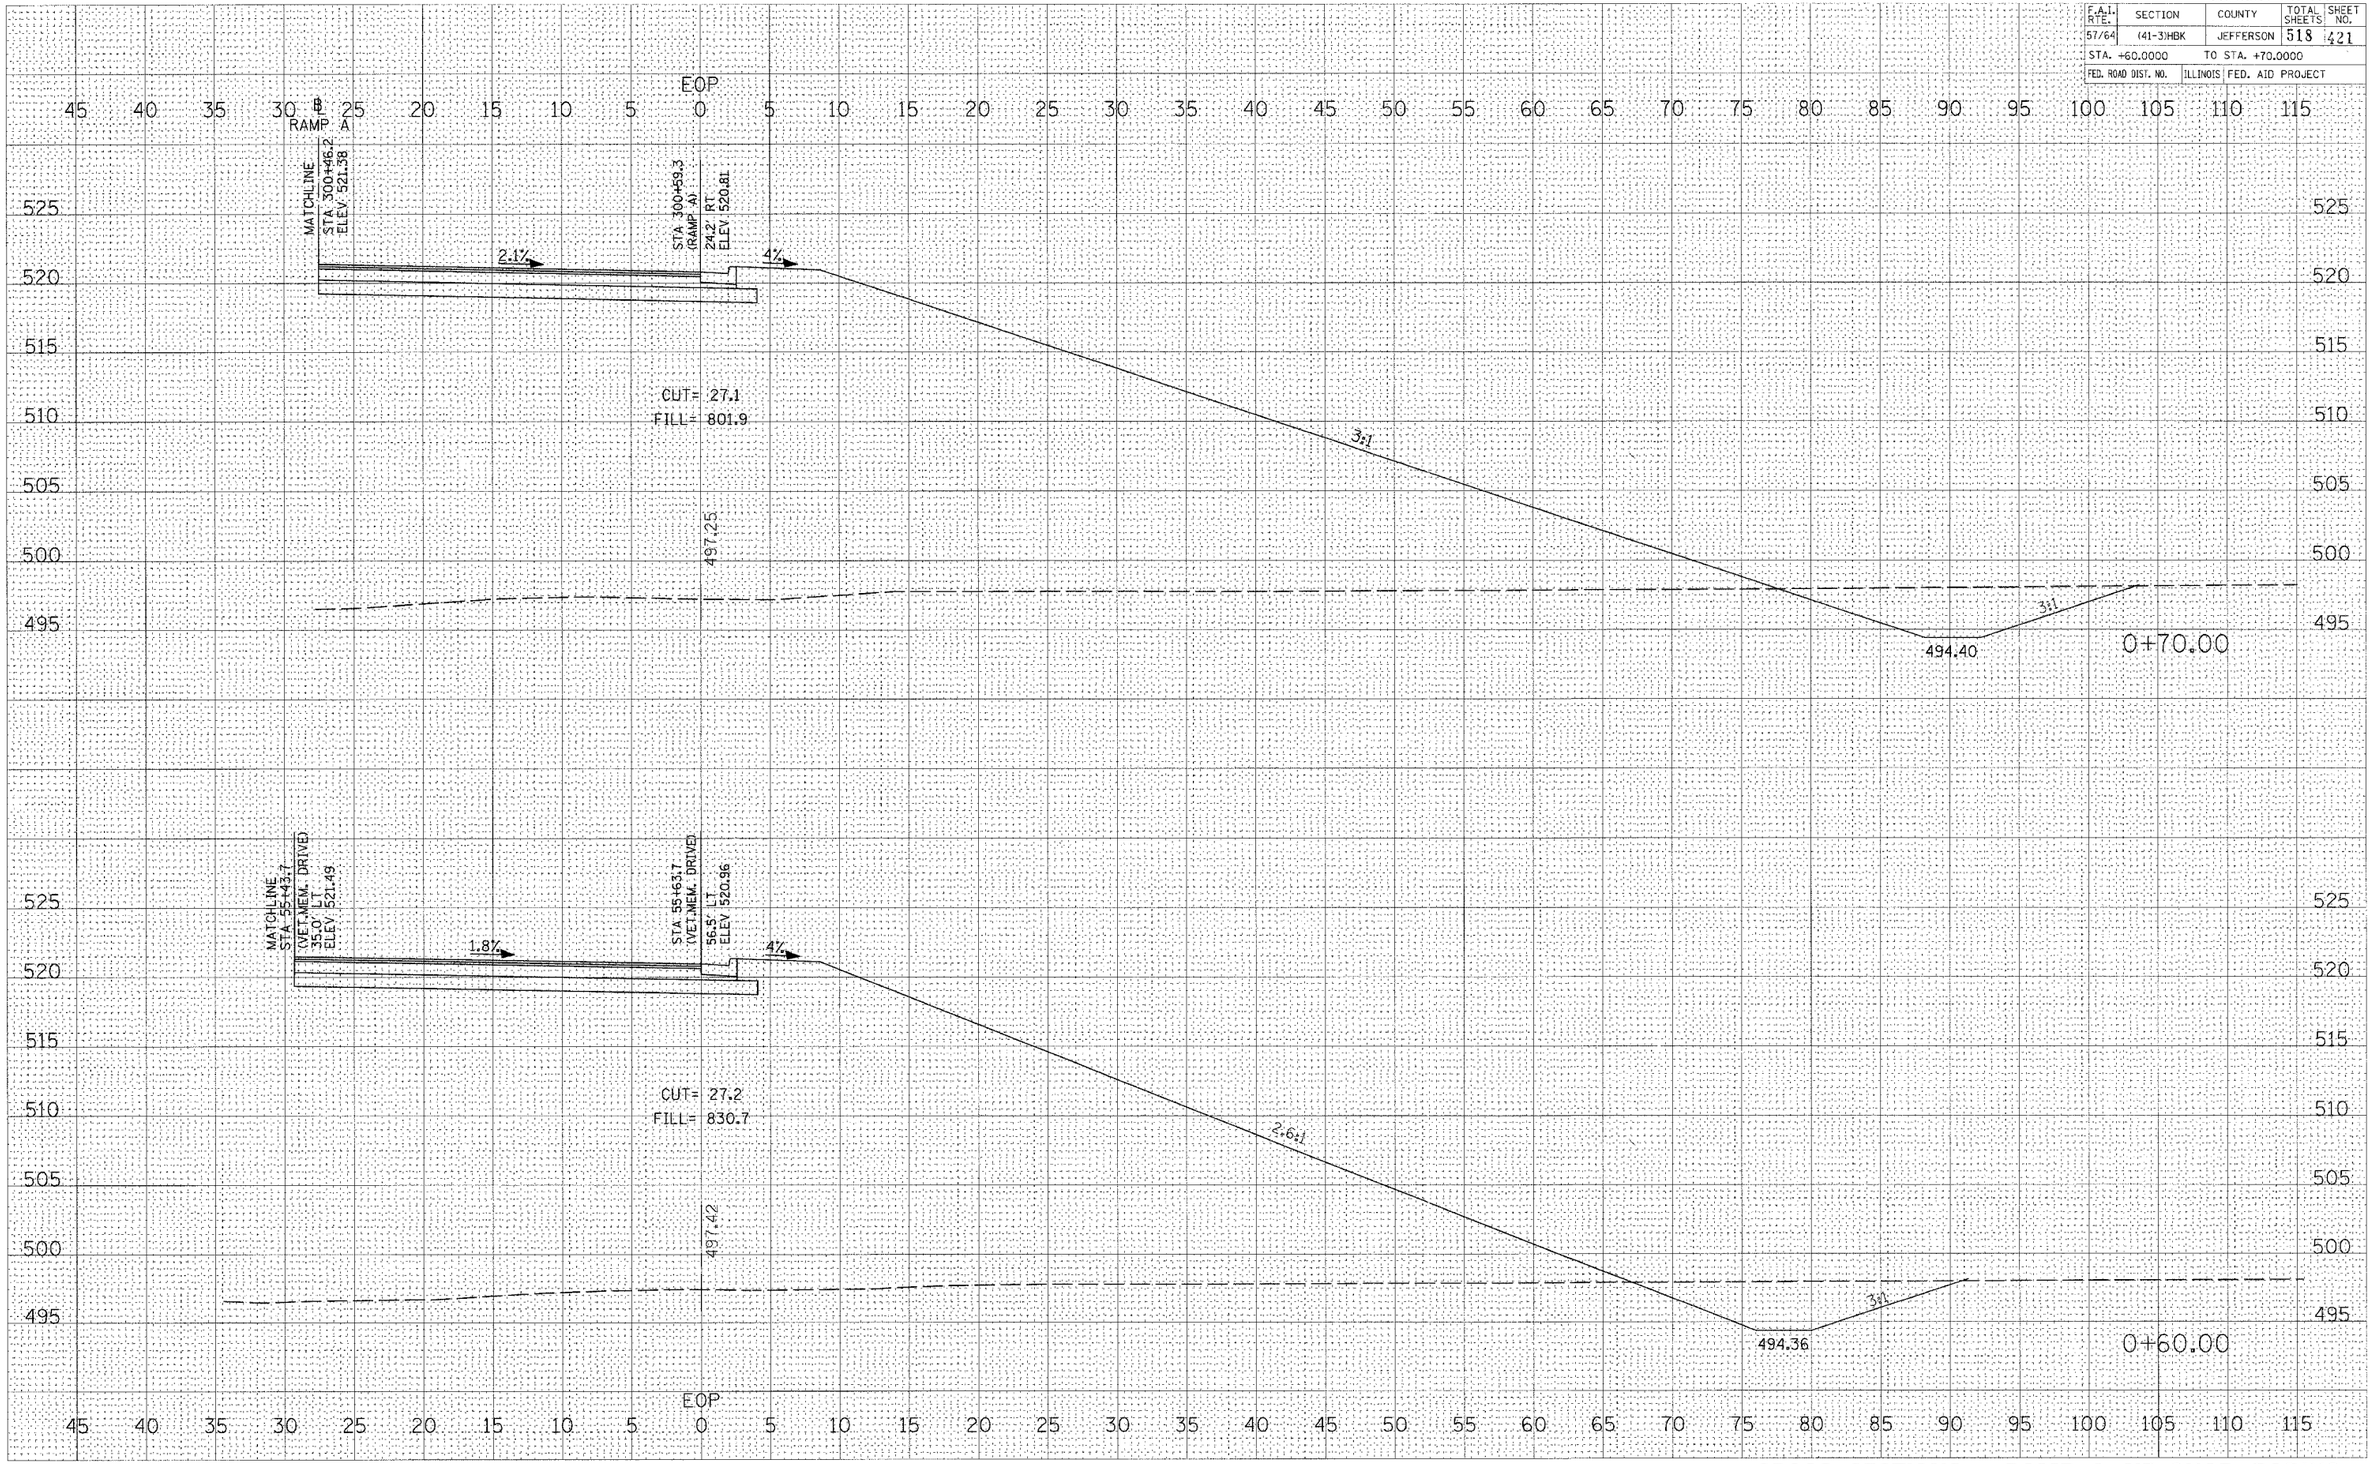


**CROSS SECTIONS – RAMP A NE QUAD RADIUS**