CONTRACT NO. 98963

F.A.I. RTE.	SECTION	COUNTY	TOTAL SHEETS	SHEET NO.
57/64	(41-3)HBK	JEFFERSON	518	430
STA. +60.0000		TO STA. +70.0000		
FED. ROAD DIST. NO.	ILLINOIS	FED. AID PROJECT		

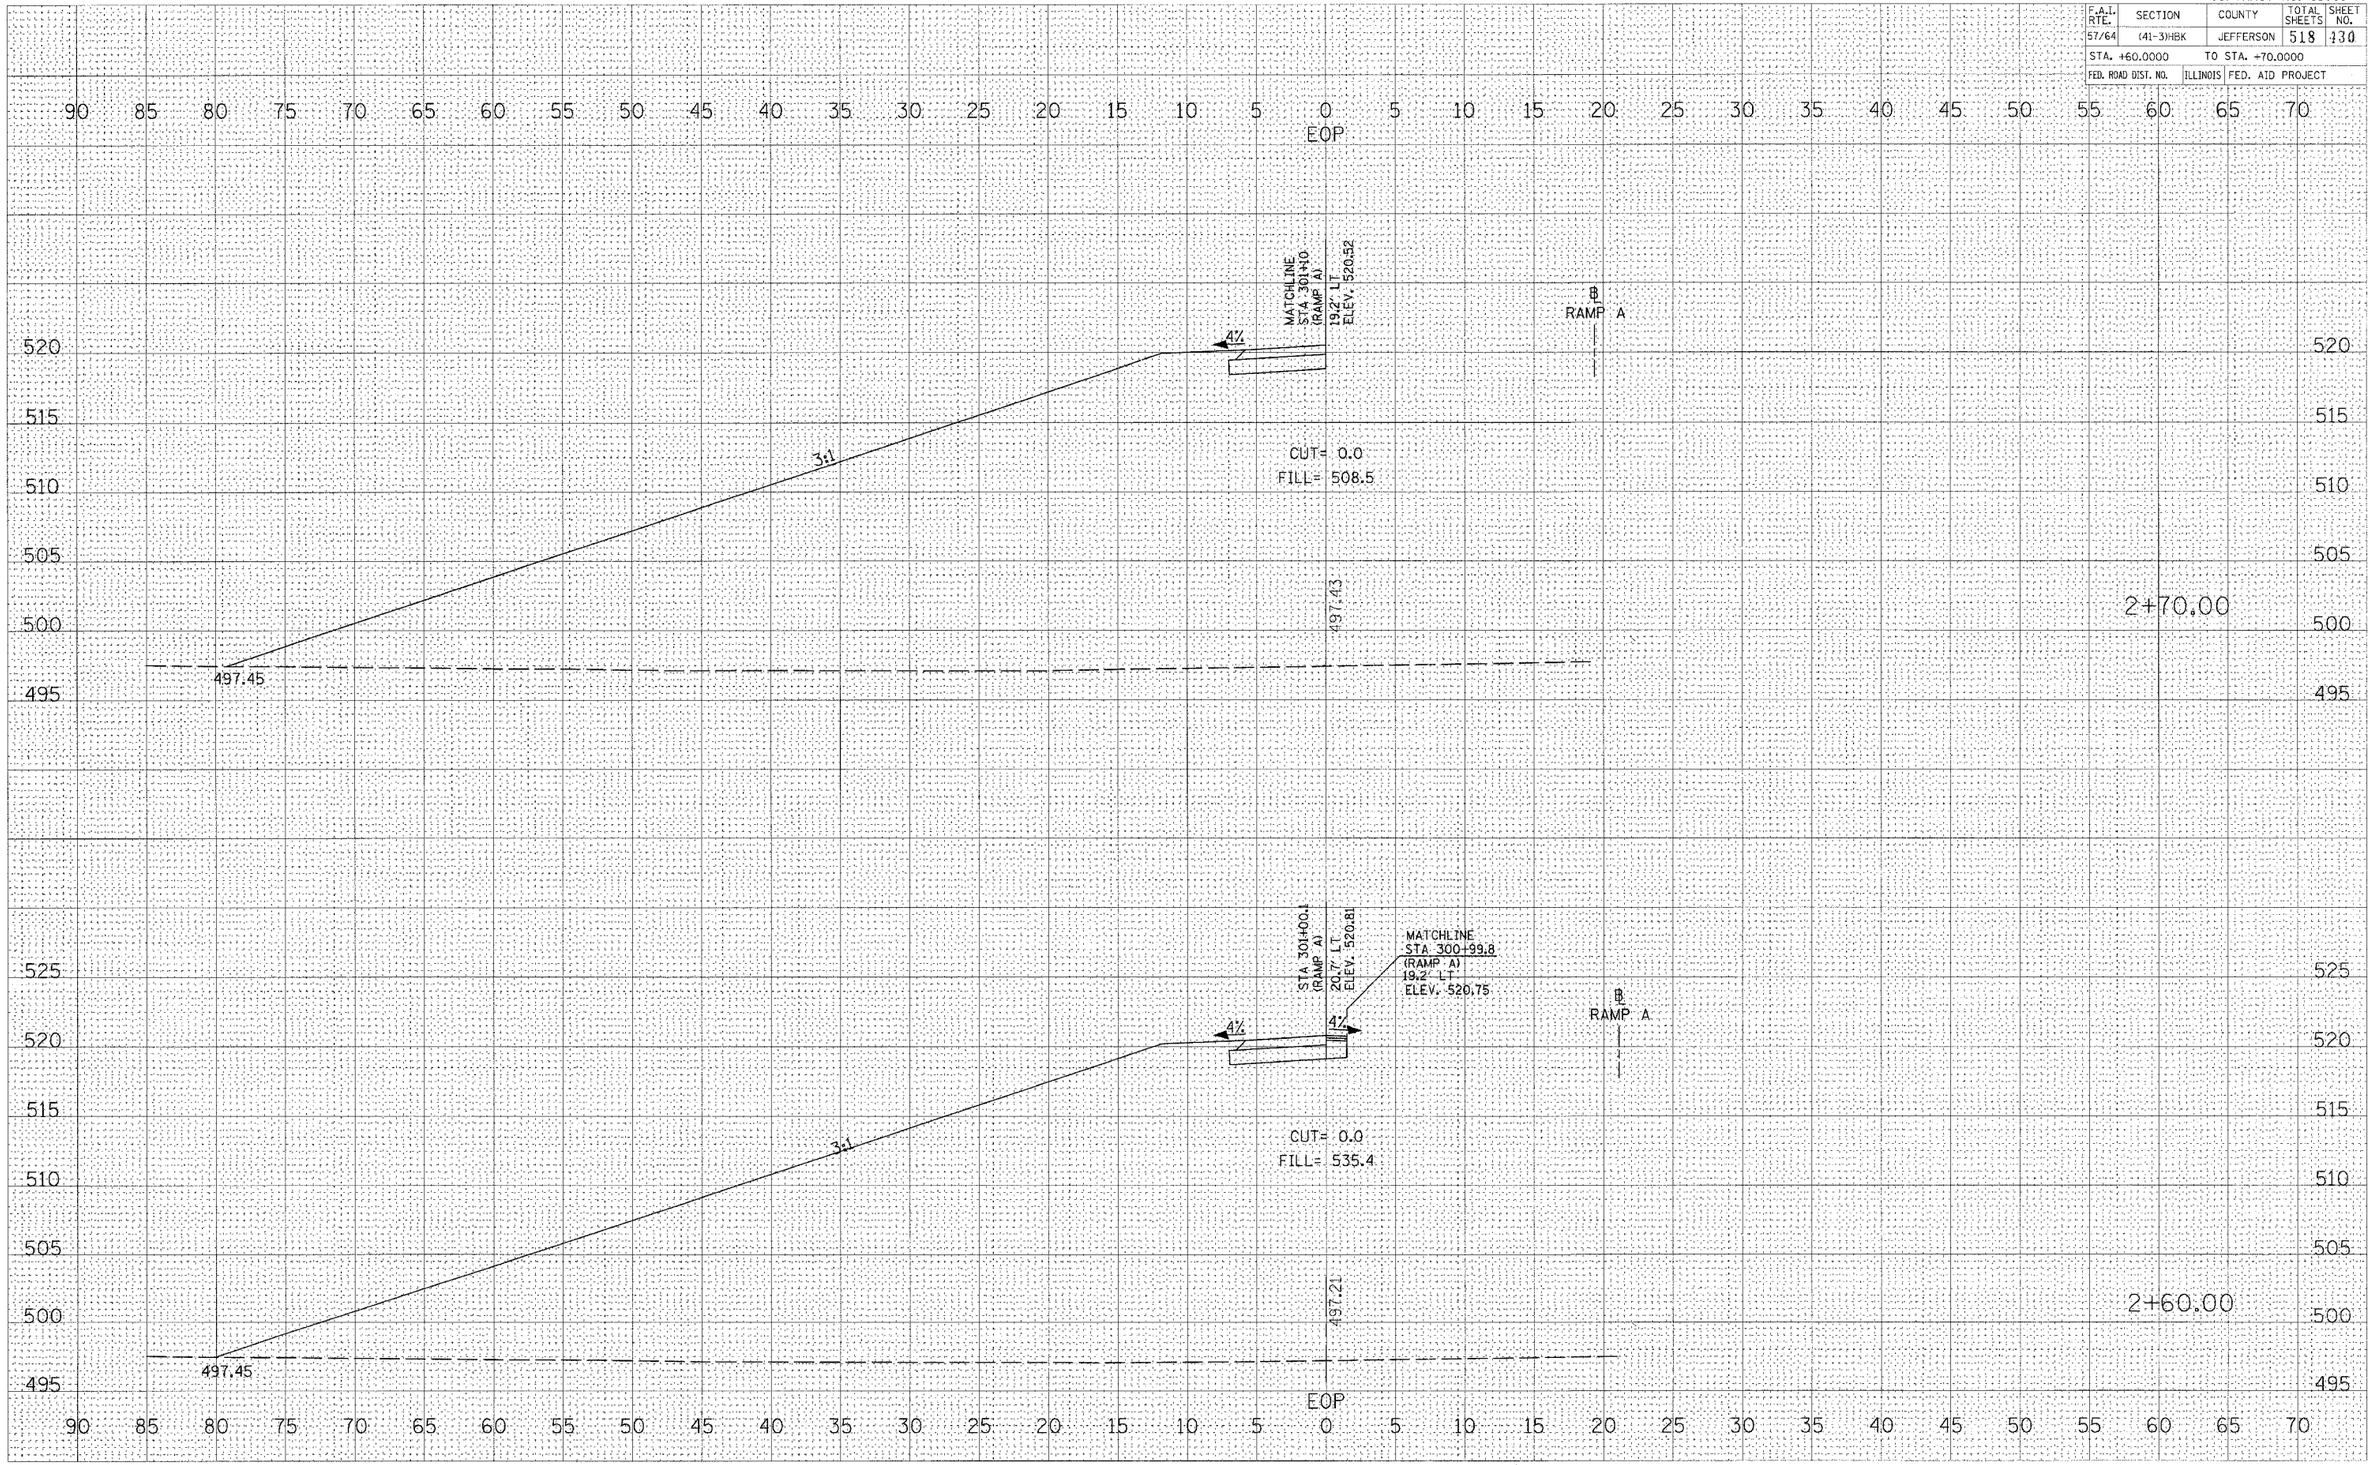

CROSS SECTIONS – RAMP A NW QUAD RADIUS

FINAL SURVEY — NOTE BOOK — NO. — SURVEYED — PLOTTED — TEMPLATE — AREAS — AREAS CHECKED — BY — DATE

ORIGINAL SURVEY — NOTE BOOK — NO. — SURVEYED — PLOTTED — TEMPLATE — AREAS — AREAS CHECKED — BY — DATE

PLOT DATE = 03\22\2007, 11:58 AM
FILE NAME = I:\98Jobs\98x281%\IDOT RAMPS\QUADRANTS\QUAD_NW\SHEETS\QUAD_NW_XSECTIONS.dgn
PLOT SCALE = 40.0000 ' / IN.
USER NAME = Kat