CONTRACT NO. 98963

F.A.I. RTE.	SECTION	COUNTY	TOTAL SHEETS	SHEET NO.
57/64	(41-3)HBK	JEFFERSON	518	432
STA. +00.0000		TO STA. +10.0000		
FED. ROAD DIST. NO.	ILLINOIS	FED. AID PROJECT		

FINAL SURVEY — NOTE BOOK — NO. — SURVEYED — PLOTTED — TEMPLATE — AREAS CHECKED — BY — DATE

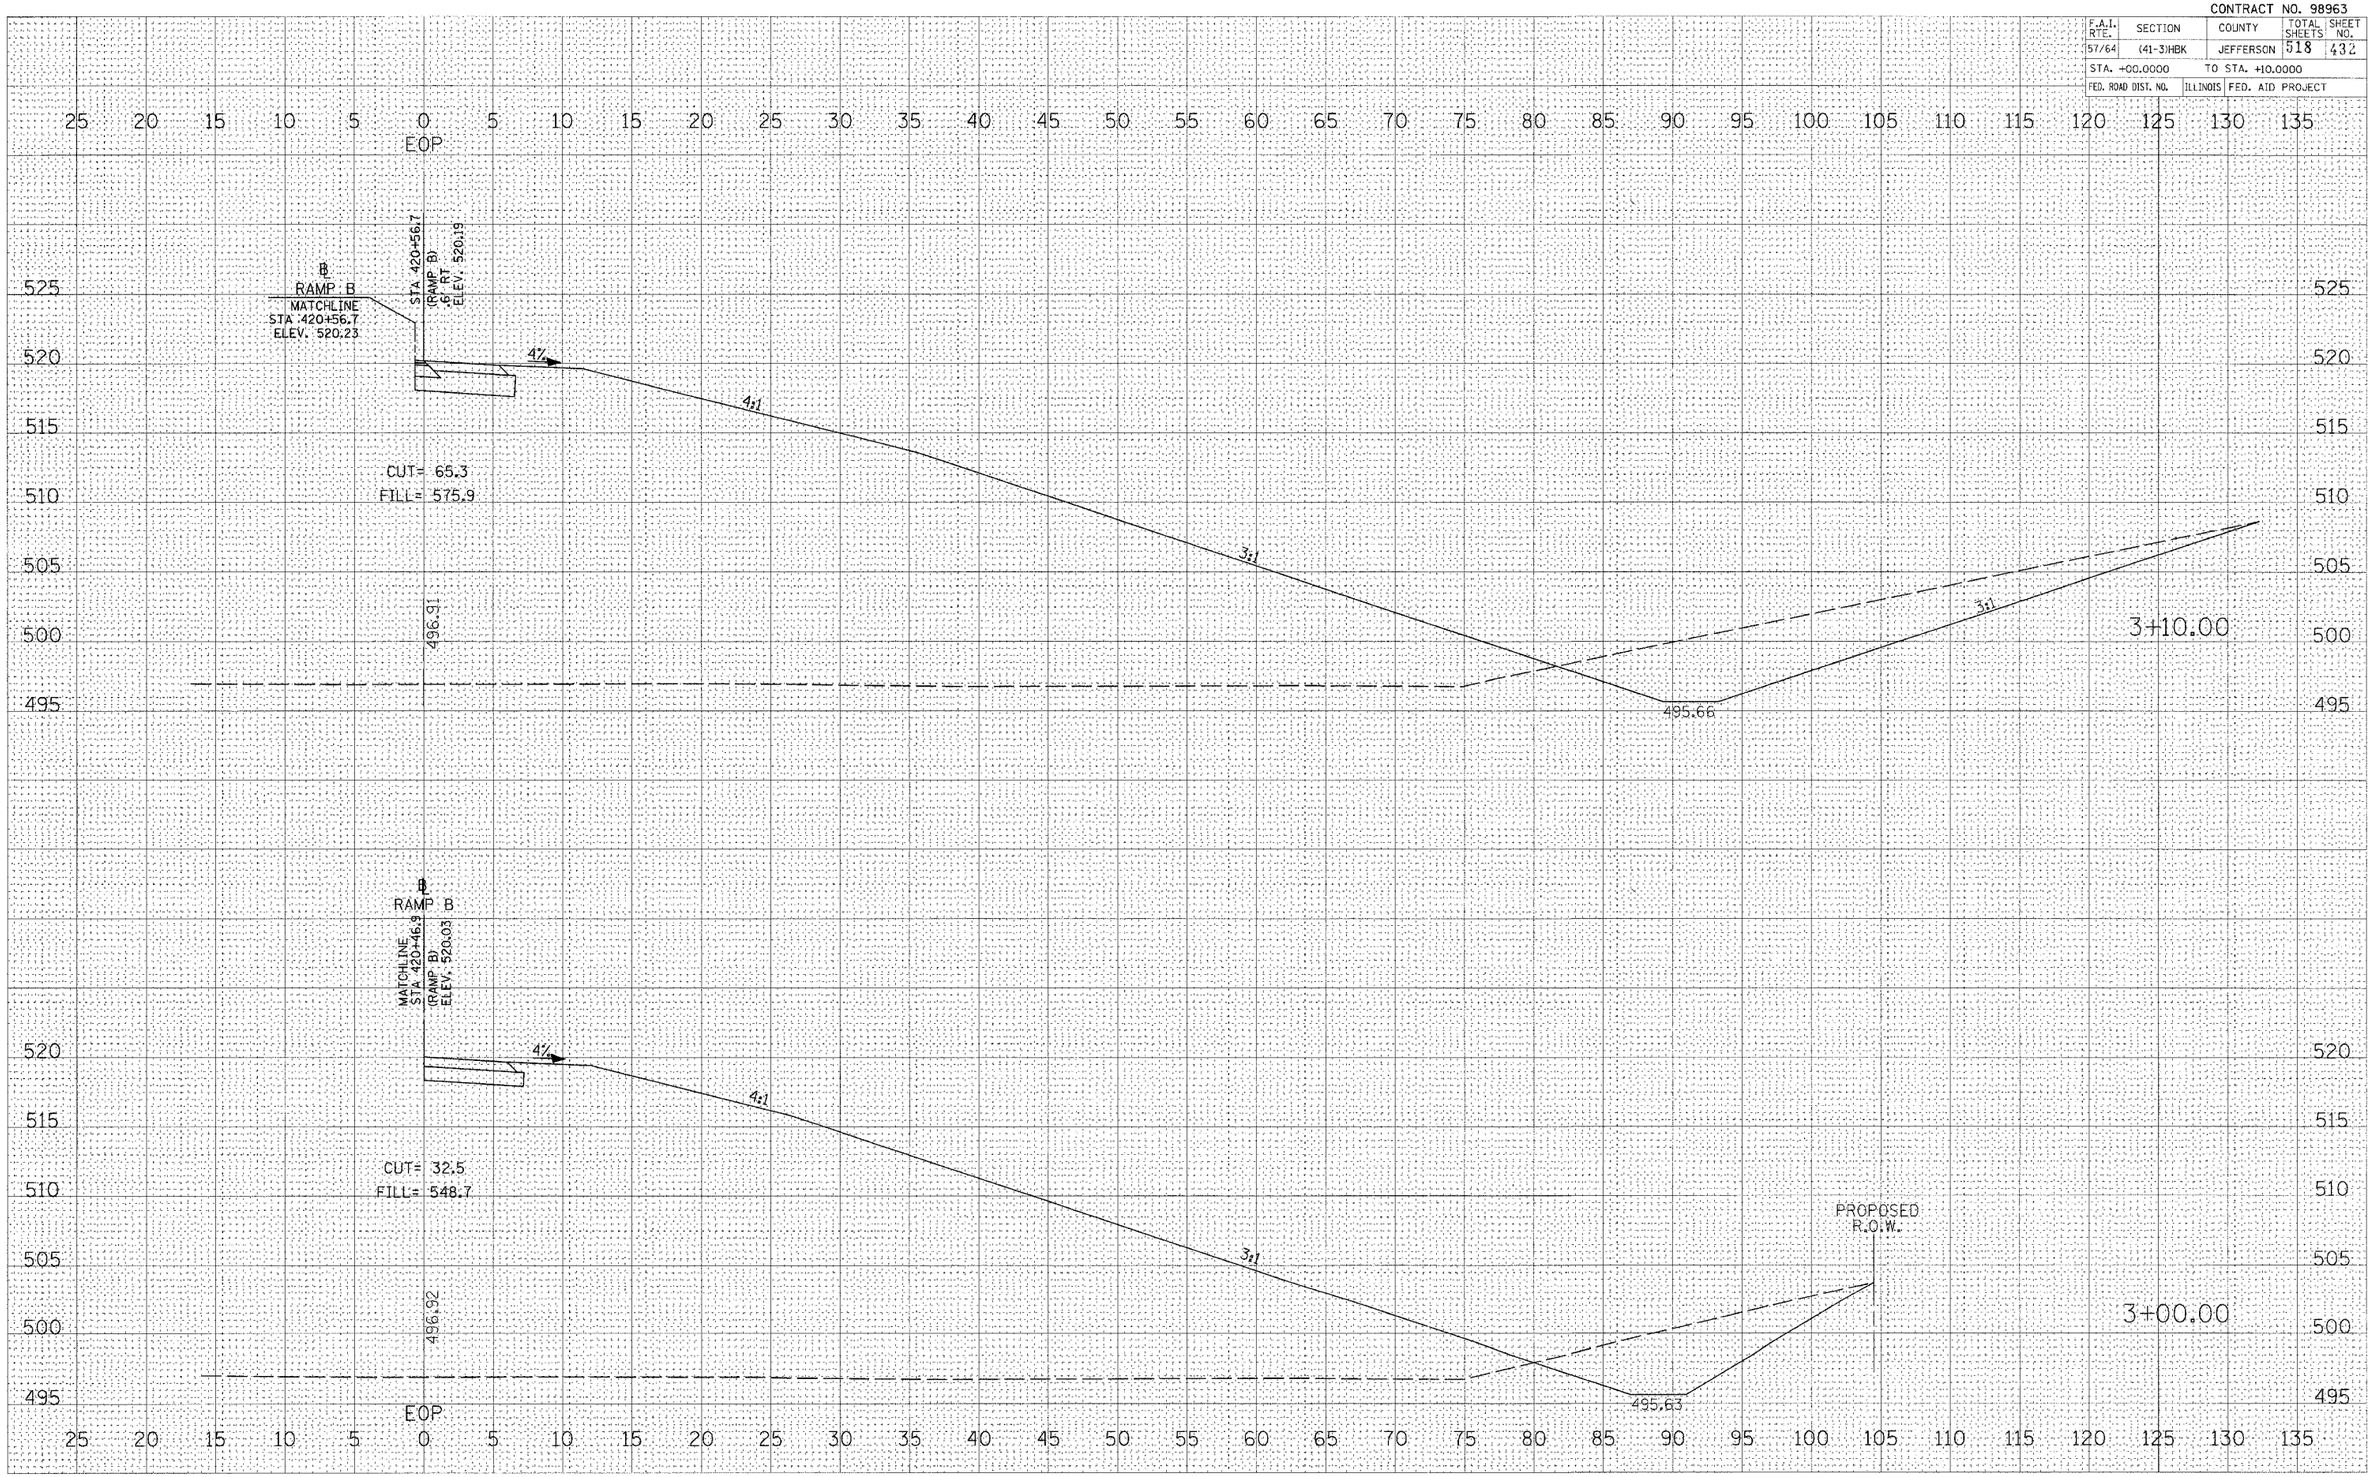

ORIGINAL SURVEY — SURVEYED — PLOTTED — TEMPLATE — AREAS CHECKED — BY — DATE

PLOT DATE = 03/22/2007, 11:58 AM
FILE NAME = I:\Projects\98x28\Tech\IDOT RAMPS\IDOT RAMPS.dgn
PLOT SCALE = 50.0000 ' / IN.
USER NAME = kck

CROSS SECTIONS – RAMP B SE QUAD RADIUS