CONTRACT NO. 98963

F.A.I. RTE.	SECTION	COUNTY	TOTAL SHEETS	SHEET NO.
57/64	(41-3)HBK	JEFFERSON	318	452
STA. +40.00		TO STA. +50.00		
FED. ROAD DIST. NO.	ILLINOIS	FED. AID PROJECT		

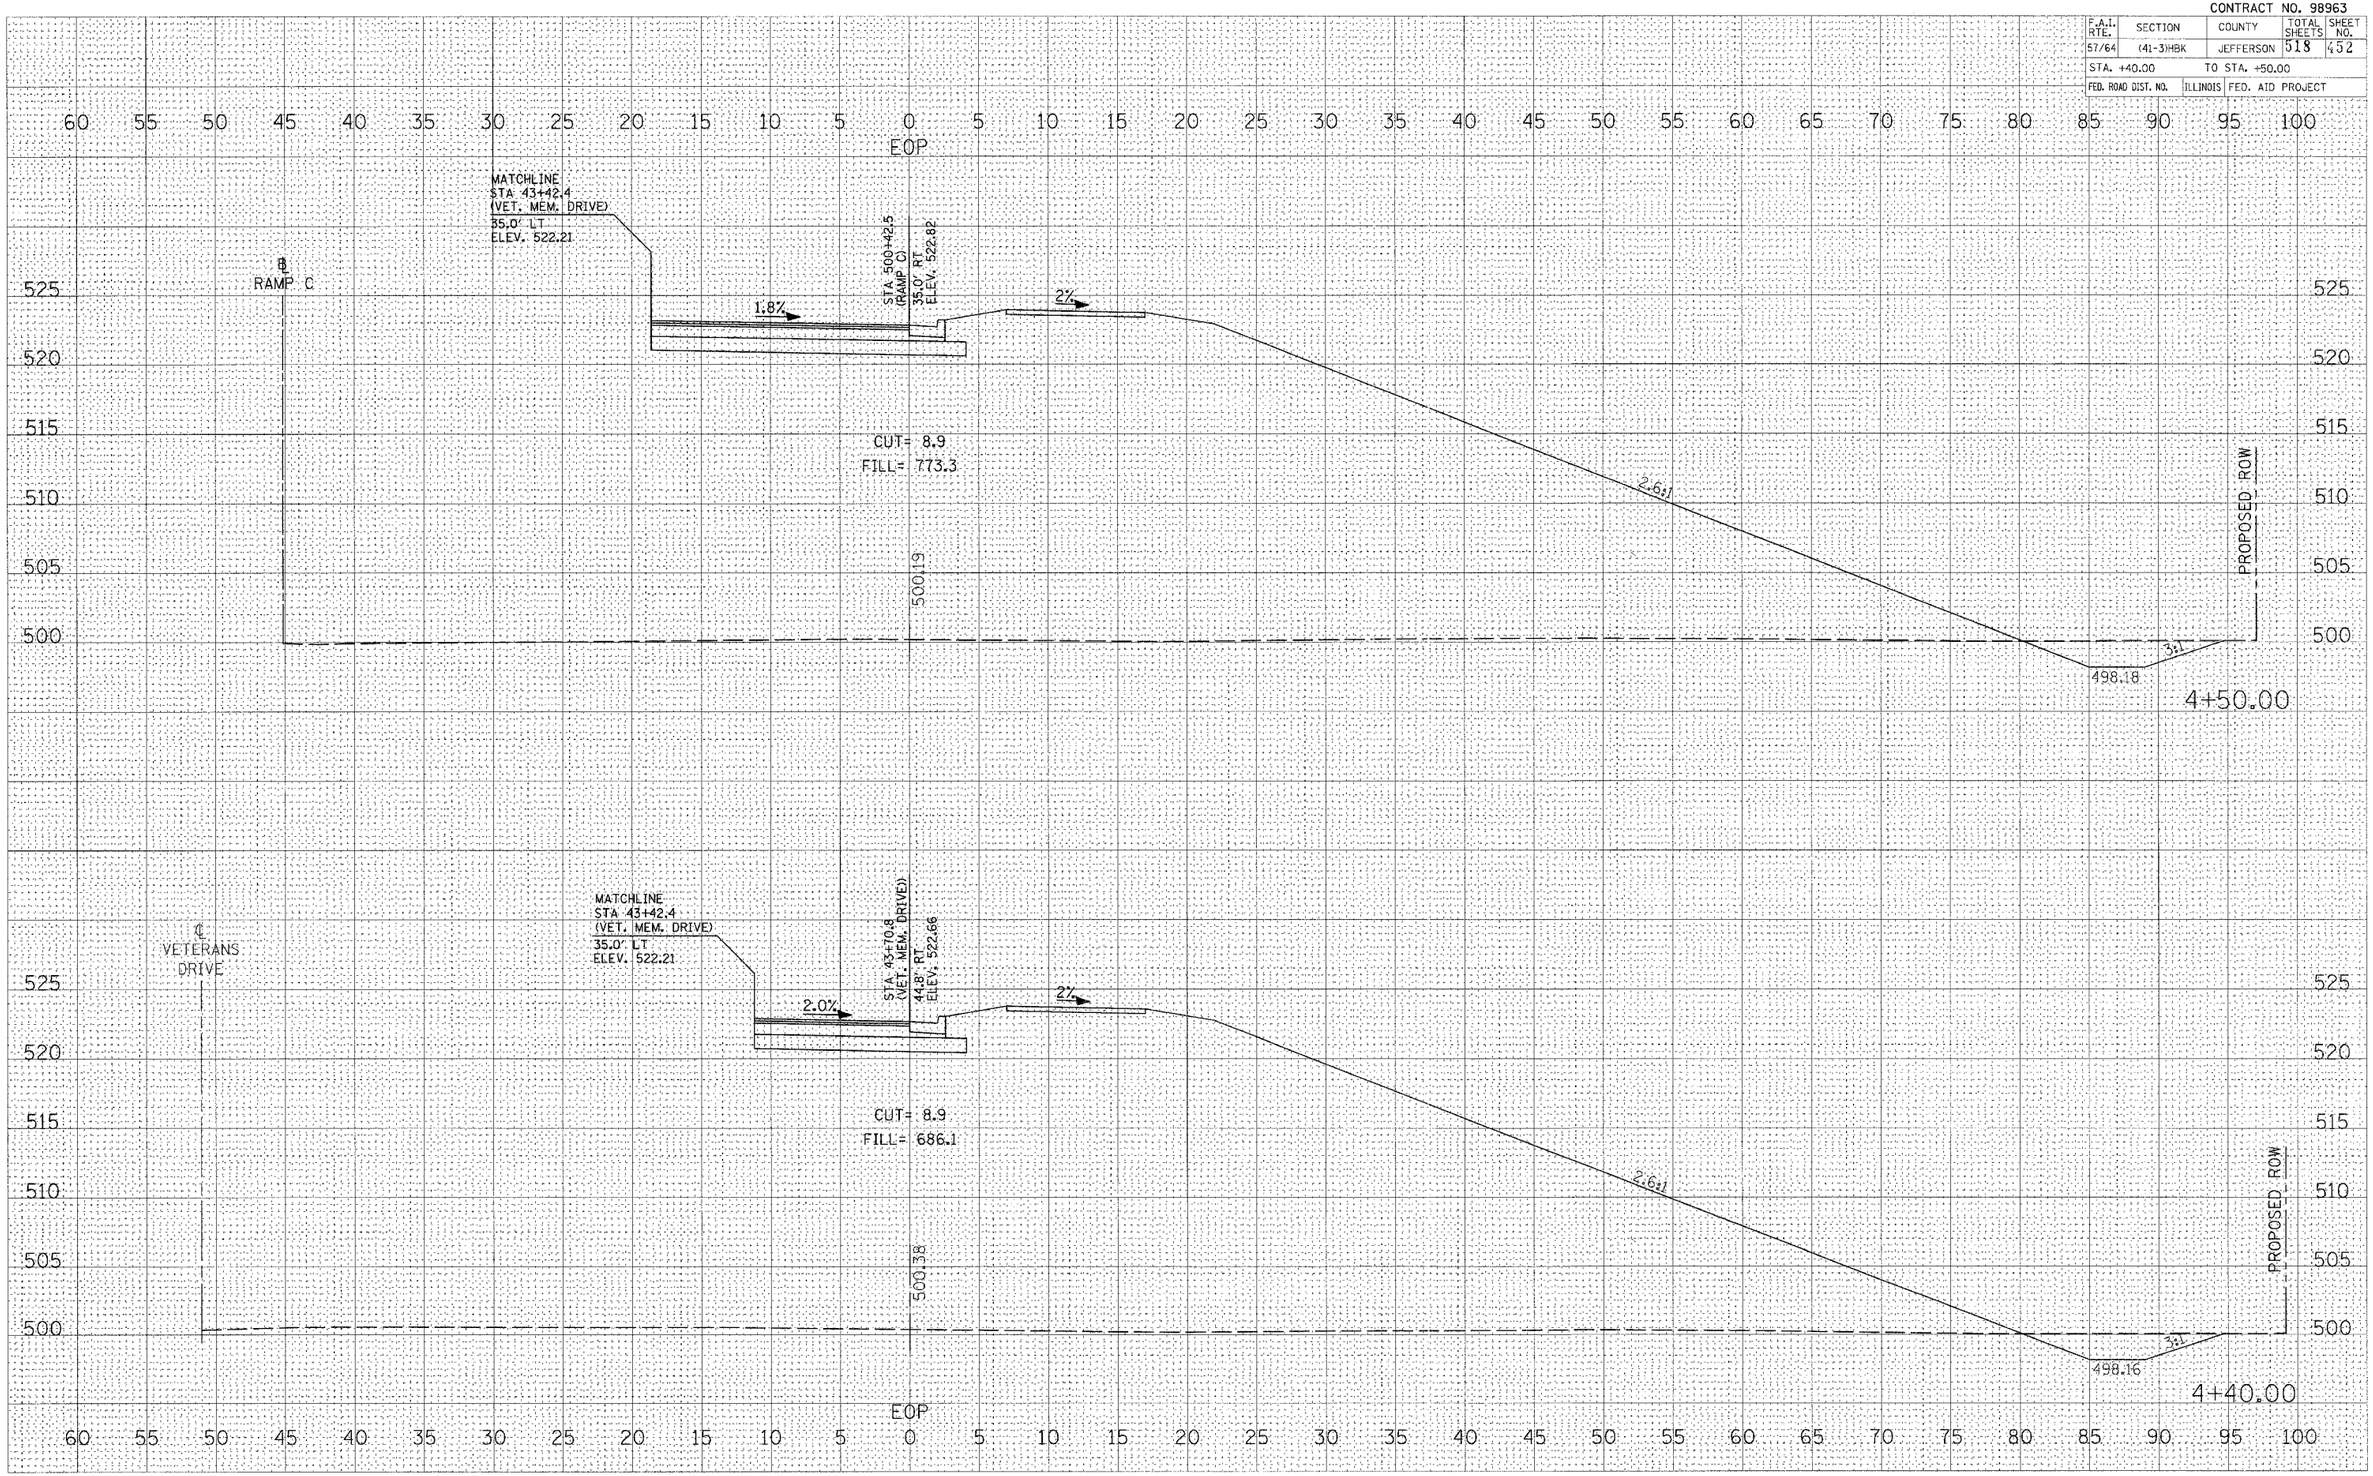

FINAL SURVEY — SURVEYED / PLOTTED / TEMPLATE / AREAS / AREAS CHECKED — NOTE BOOK — NO. — BY — DATE

ORIGINAL SURVEY — SURVEYED / PLOTTED / TEMPLATE / AREAS / AREAS CHECKED — NO. — BY — DATE

PLOT DATE = 03\22\2007, 11:57 AM
FILE NAME = I:\90\Jobs\98x2819a\IDOT Ramps\QUADSHEET\QUADRADIUS.dgn
PLOT SCALE = 2.0000 ' / IN.
USER NAME = Kes

CROSS SECTIONS – RAMP C SW QUAD RADIUS