CONTRACT NO. 98963

F.A.I. RTE.	SECTION	COUNTY	TOTAL SHEETS	SHEET NO.
57/64	(41-3)HBK	JEFFERSON	518	475
STA. 700+00.00		TO STA. 701+50.00		
FED. ROAD DIST. NO.	ILLINOIS	FED. AID PROJECT		

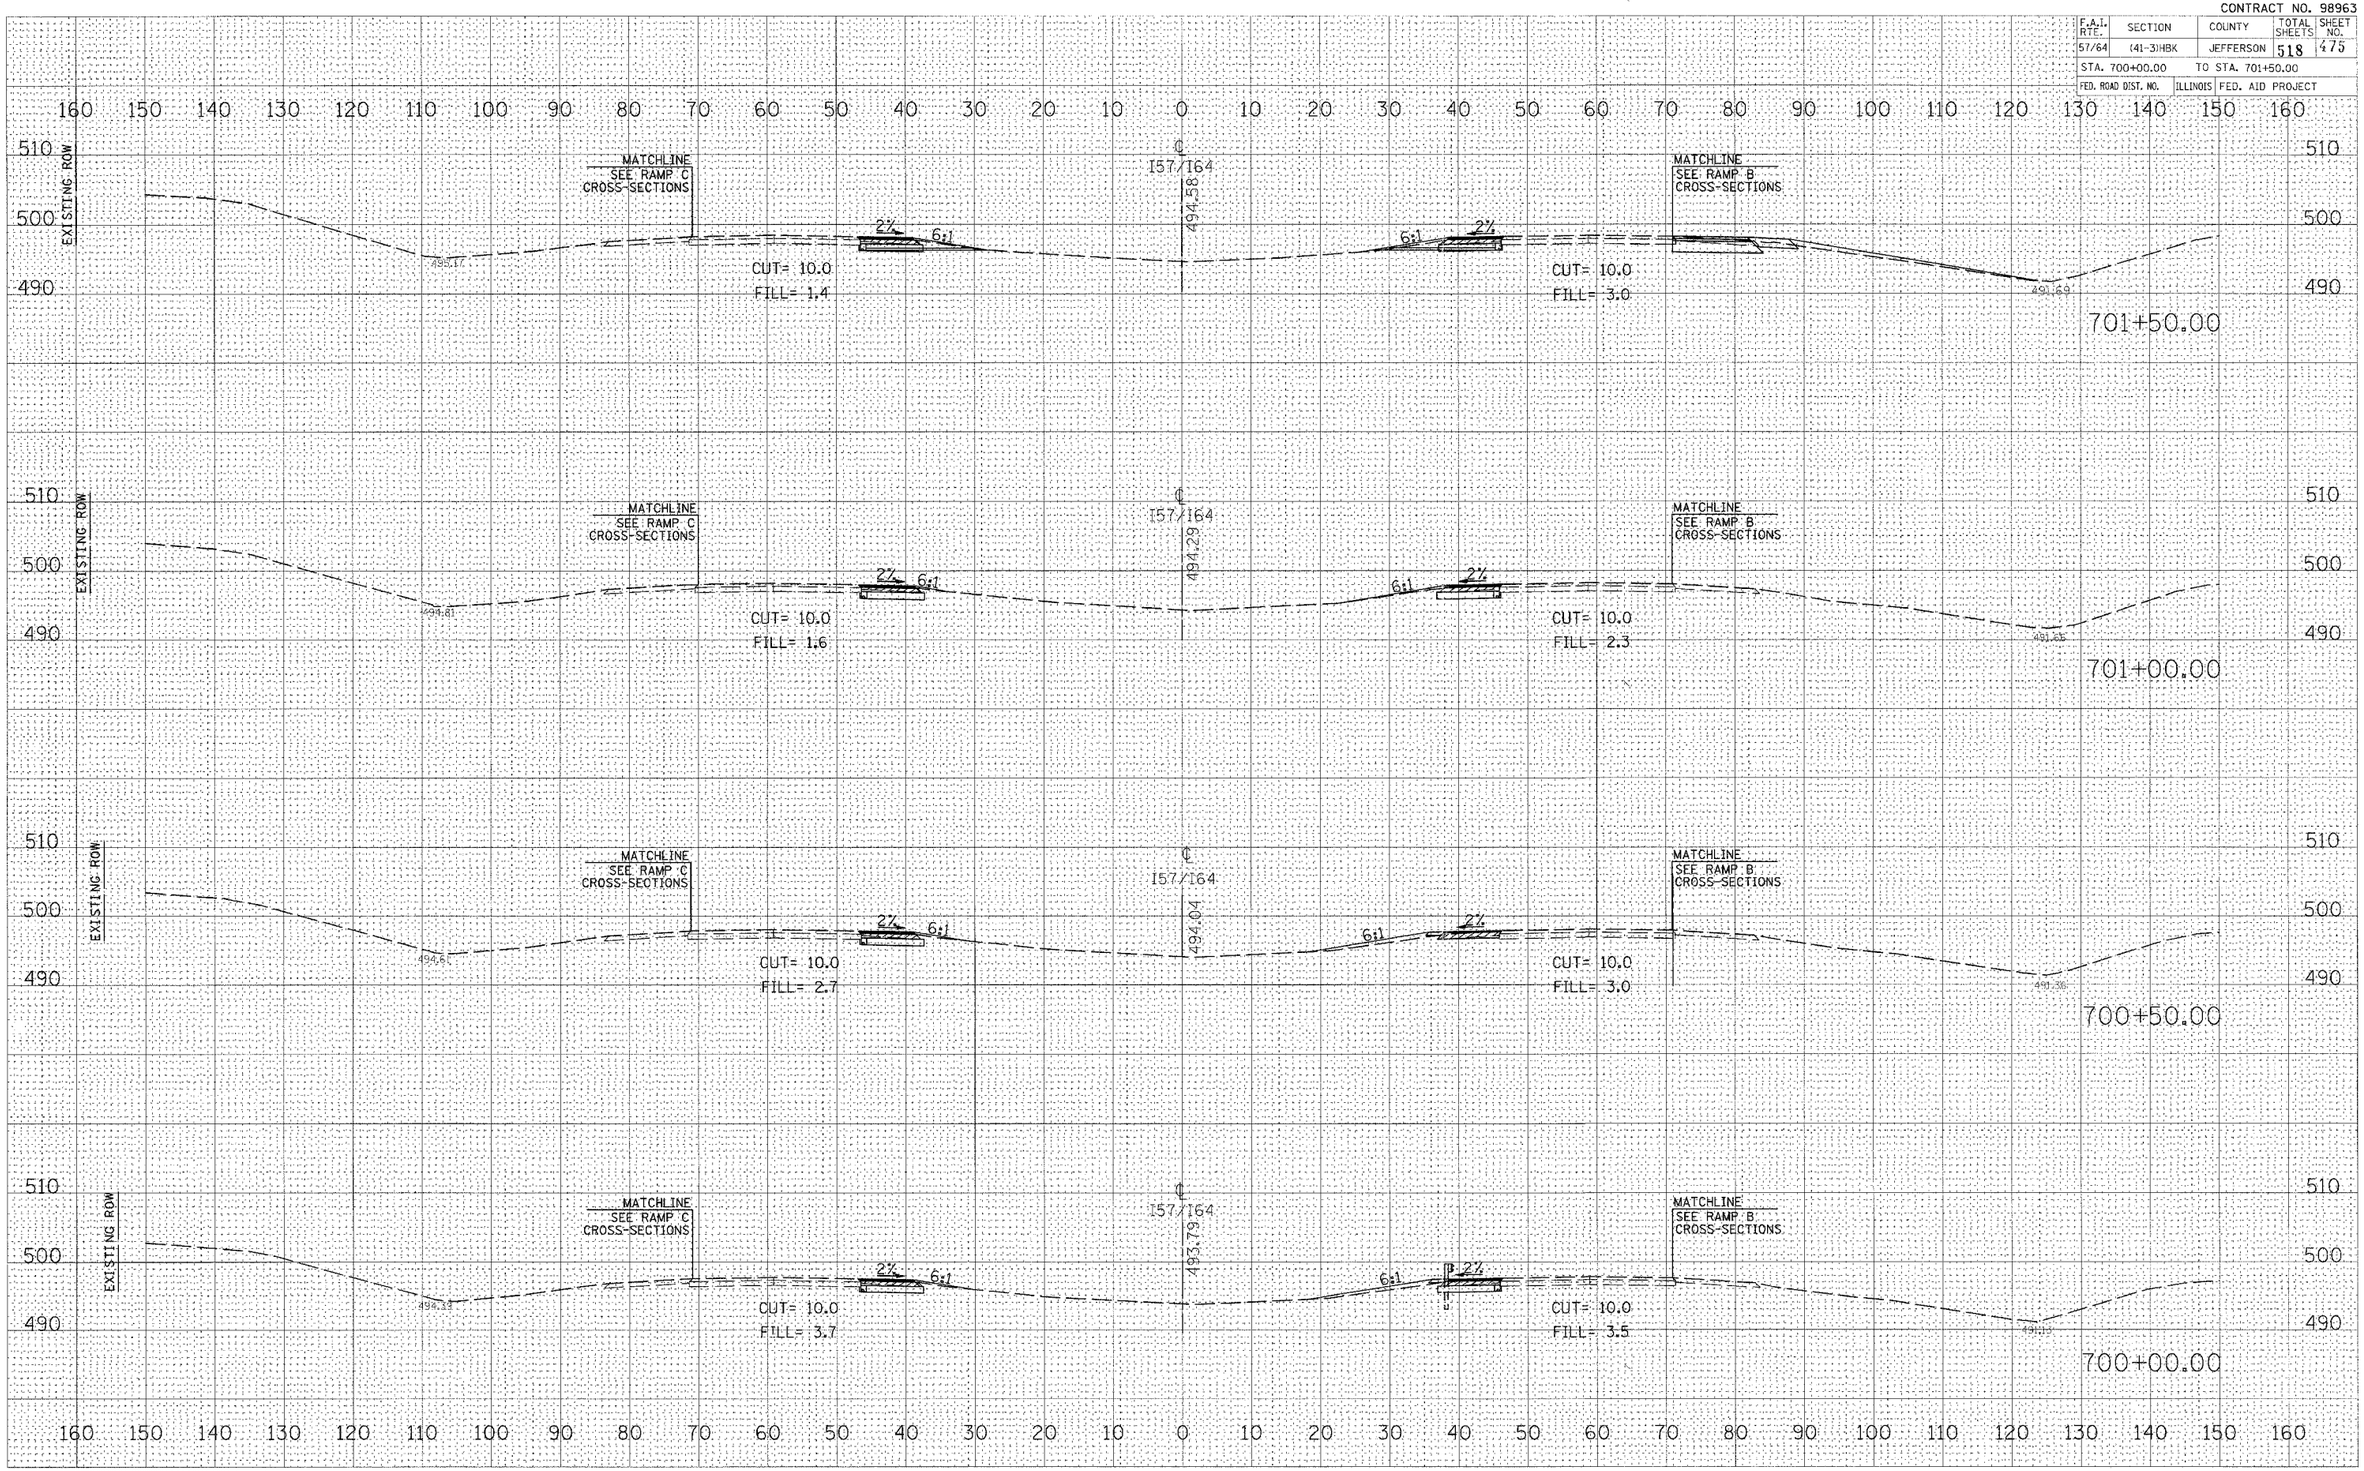

CROSS SECTIONS – INTERSTATE 57/64

FINAL SURVEY — NOTE BOOK — NO. — SURVEYED — PLOTTED — TEMPLATE — AREAS — AREAS CHECKED — BY — DATE

ORIGINAL SURVEY — SURVEYED — PLOTTED — TEMPLATE — AREAS — AREAS CHECKED — BY — DATE

PLOT DATE = 03/21/2007, 06:58 AM
FILE NAME = c:\projects\98-2001\cadd\RAMPS\ramp57-64.dgn
PLOT SCALE = 1.0000 ' / IN.
USER NAME = ksc