CONTRACT NO. 98963

| F.A.I. RTE. | SECTION | COUNTY | TOTAL SHEETS | SHEET NO. |
|---|---|---|---|---|
| 57/64 | (41-3)HBK | JEFFERSON | 518 | 479 |
| STA. 708+00.00 | | TO STA. 709+50.00 | | |
| FED. ROAD DIST. NO. | ILLINOIS | FED. AID PROJECT | | |

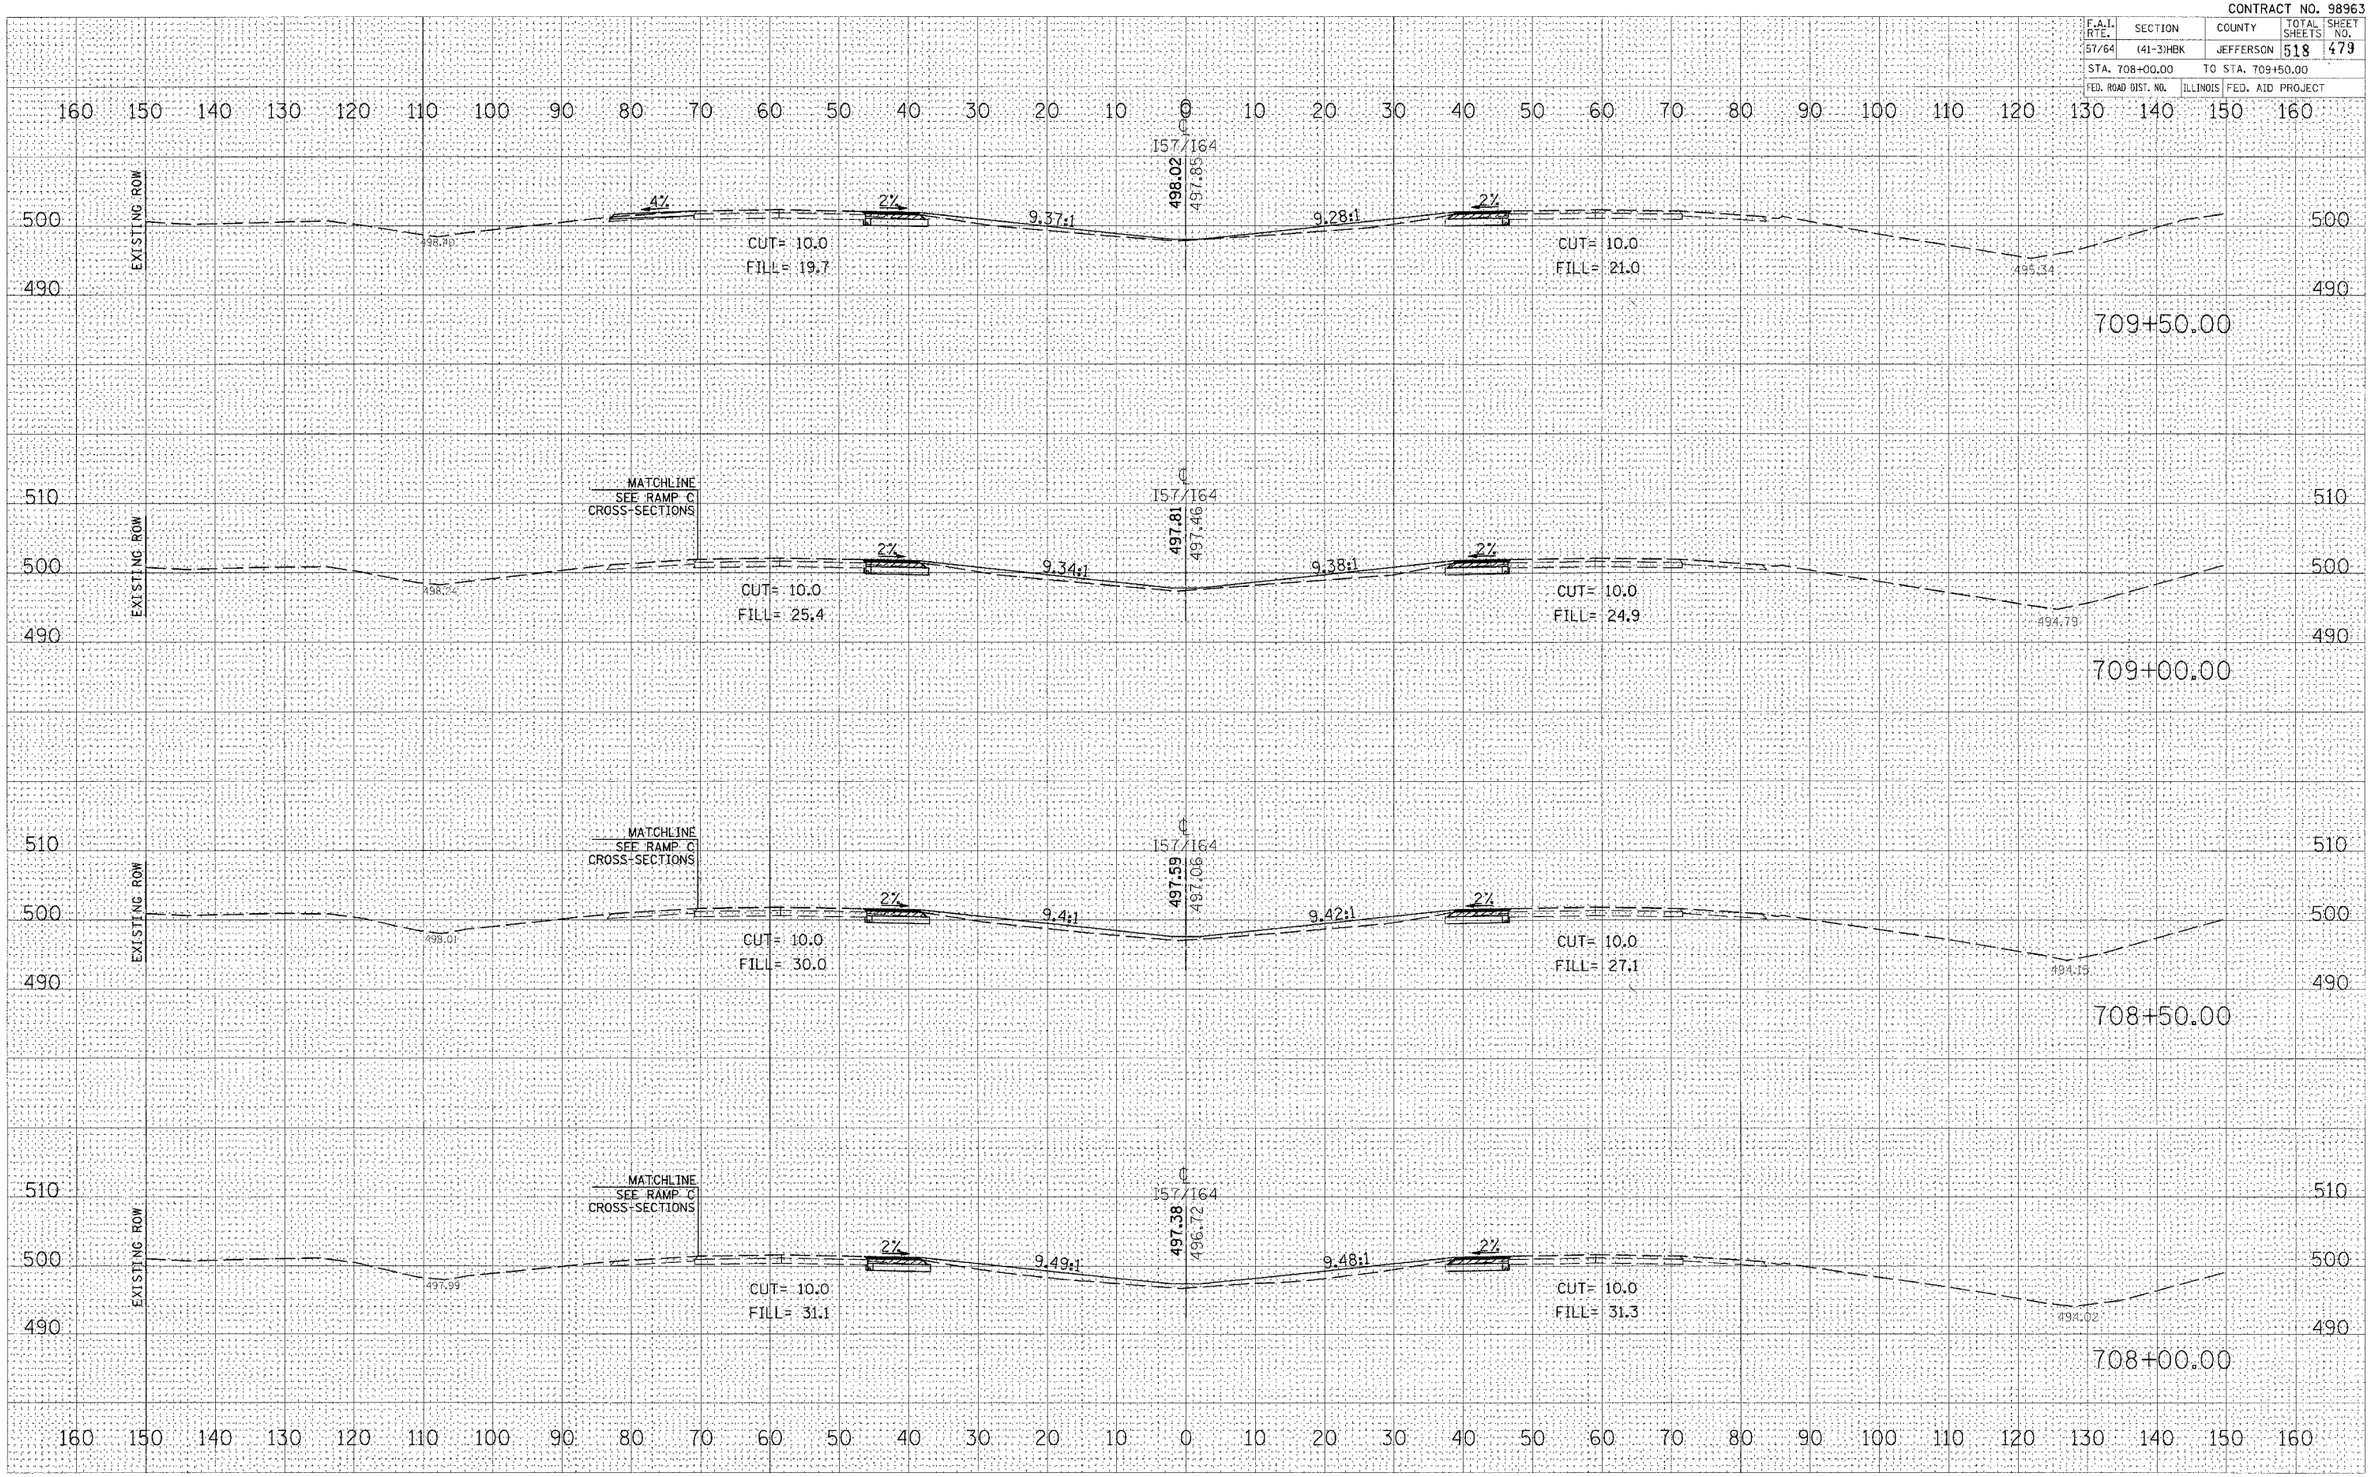


**CROSS SECTIONS – INTERSTATE 57/64**