CONTRACT NO. 98963

F.A.I. RTE.	SECTION	COUNTY	TOTAL SHEETS	SHEET NO.
57/64	(41-3)HBK	JEFFERSON	518	485
STA. 734+00.00	TO STA. 735+50.00			
FED. ROAD DIST. NO.	ILLINOIS	FED. AID PROJECT		

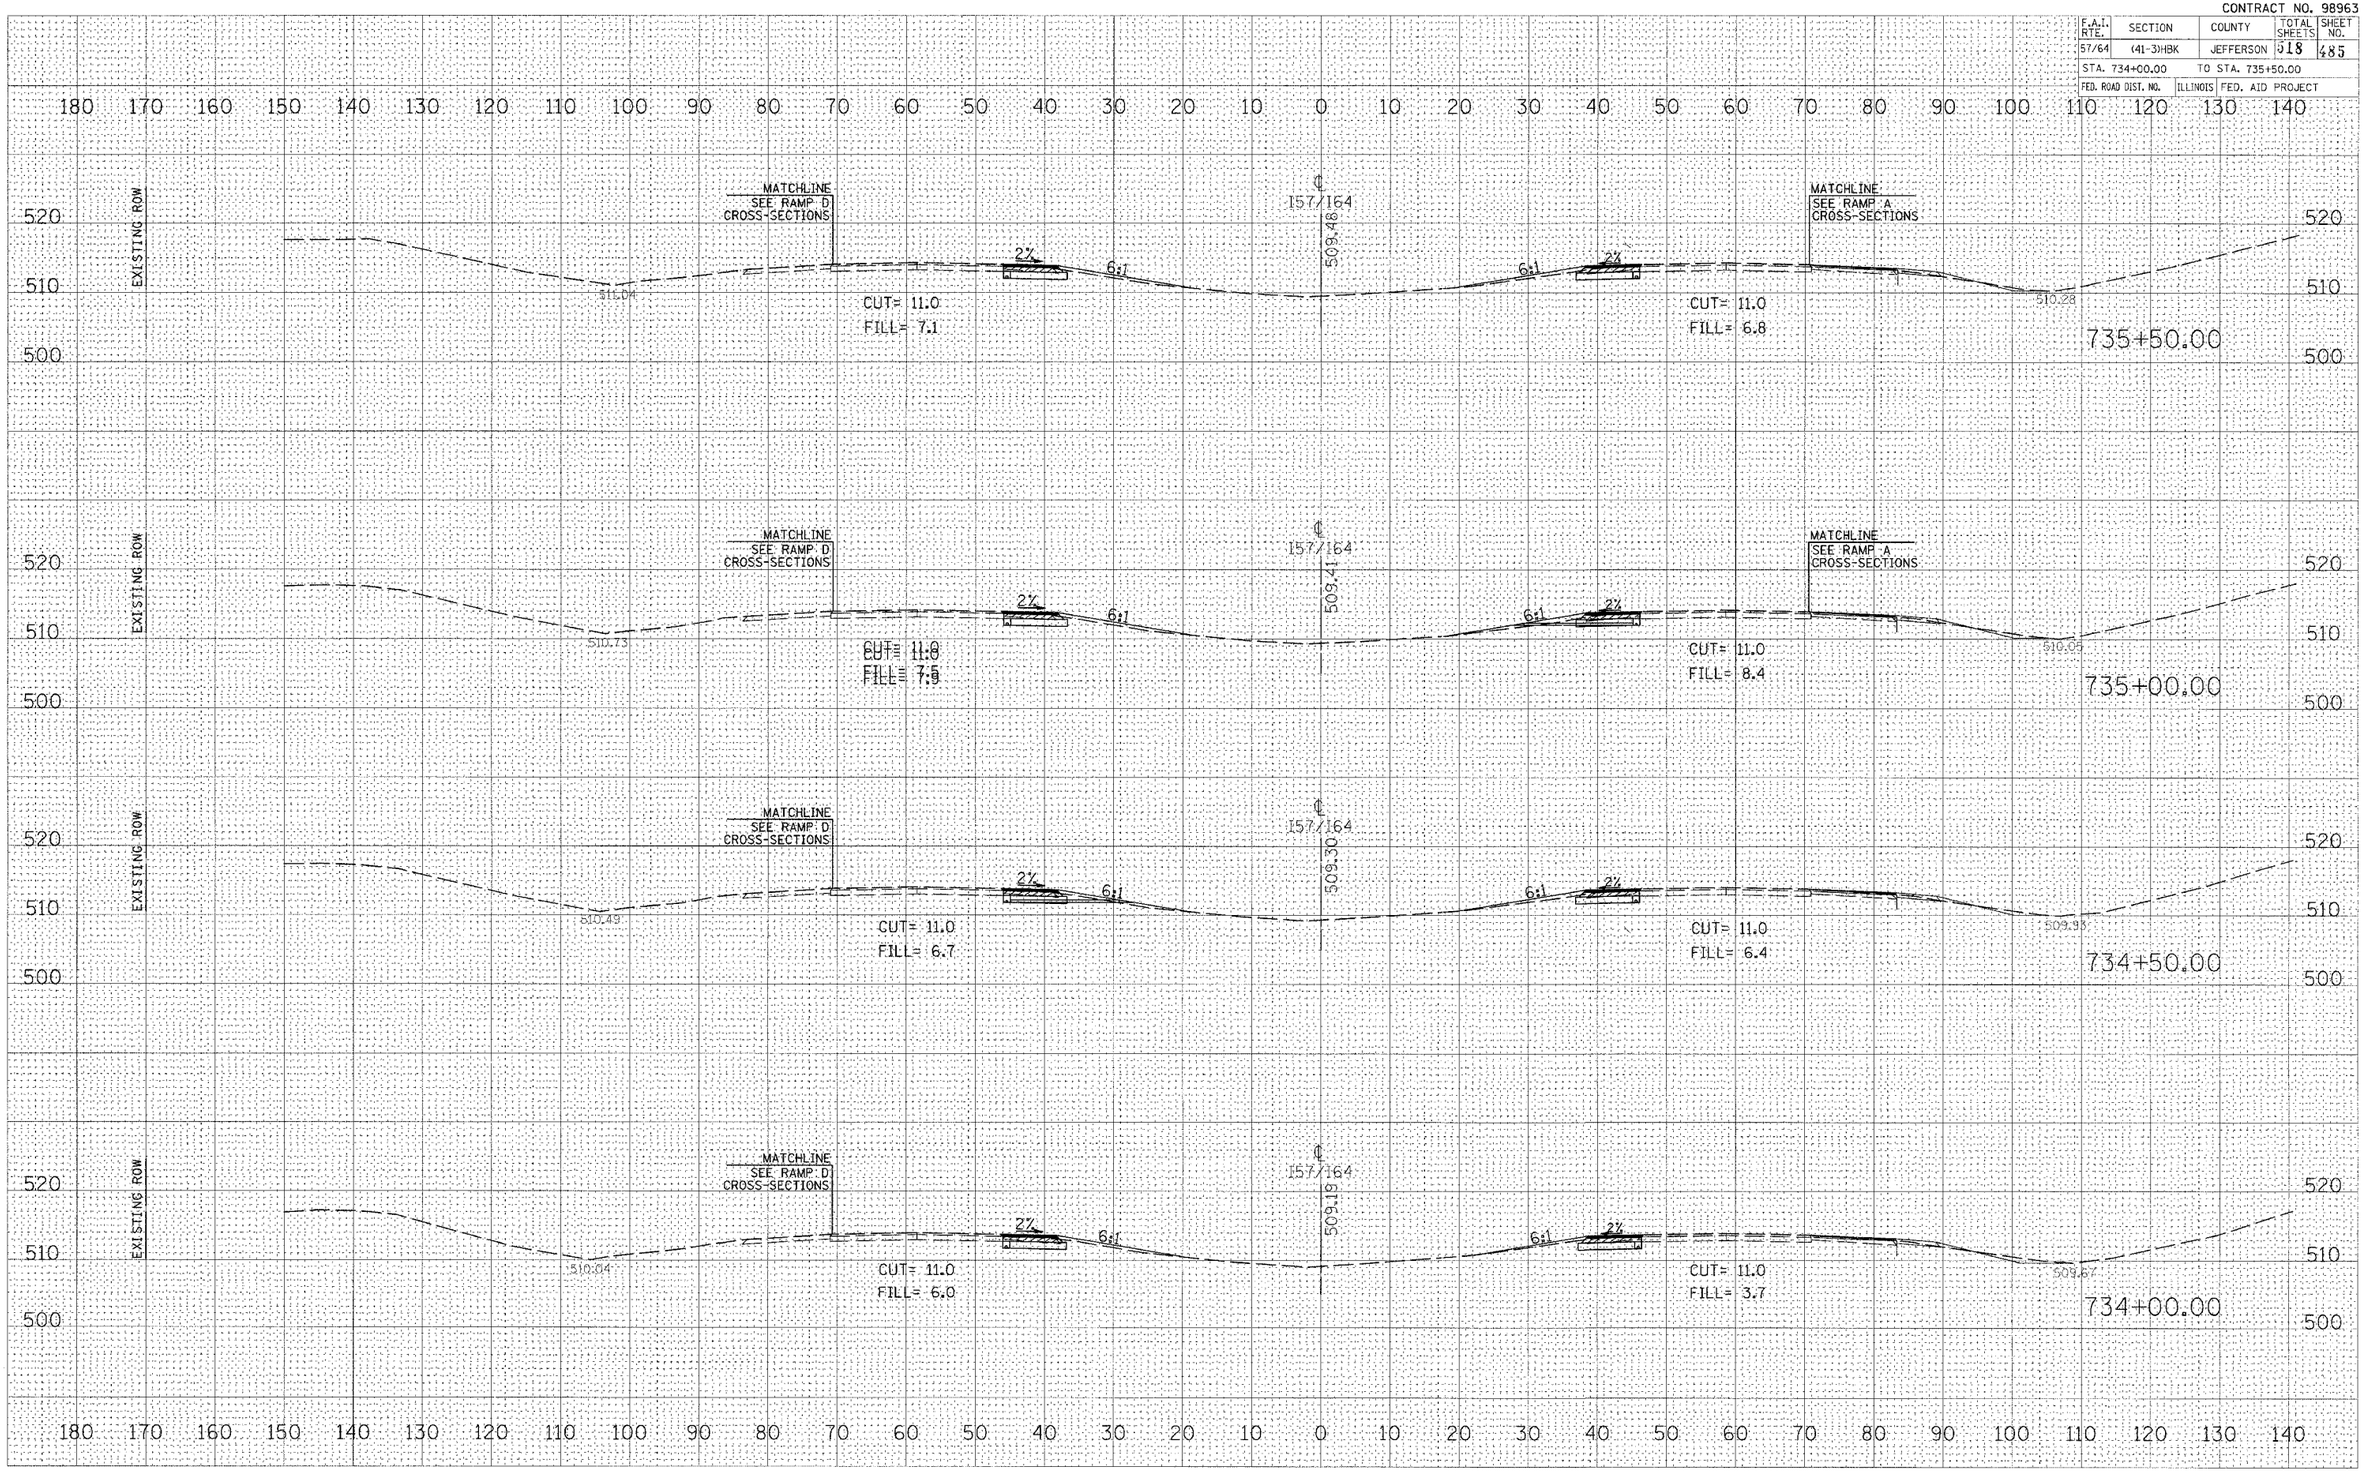

FINAL SURVEY — NOTE BOOK — NO. — SURVEYED — PLOTTED — TEMPLATE — AREAS — AREAS CHECKED — BY — DATE

ORIGINAL SURVEY — SURVEYED — PLOTTED — TEMPLATE — AREAS — AREAS CHECKED — BY — DATE

PLOT DATE = 03\21\2017, 06:58 AM
FILE NAME = I:\Projects\Design\2016\IDOT RAMPS\57_64_Ramps_Cross_Sections.dgn
PLOT SCALE = 1.0000 ' / In.
USER NAME = Kate

CROSS SECTIONS – INTERSTATE 57/64