CONTRACT NO. 98963

F.A.I. RTE.	SECTION	COUNTY	TOTAL SHEETS	SHEET NO.
57/64	(41-3)HBK	JEFFERSON	518	488
STA. 740+00.00		TO STA. 741+00.00		
FED. ROAD DIST. NO.	ILLINOIS	FED. AID PROJECT		

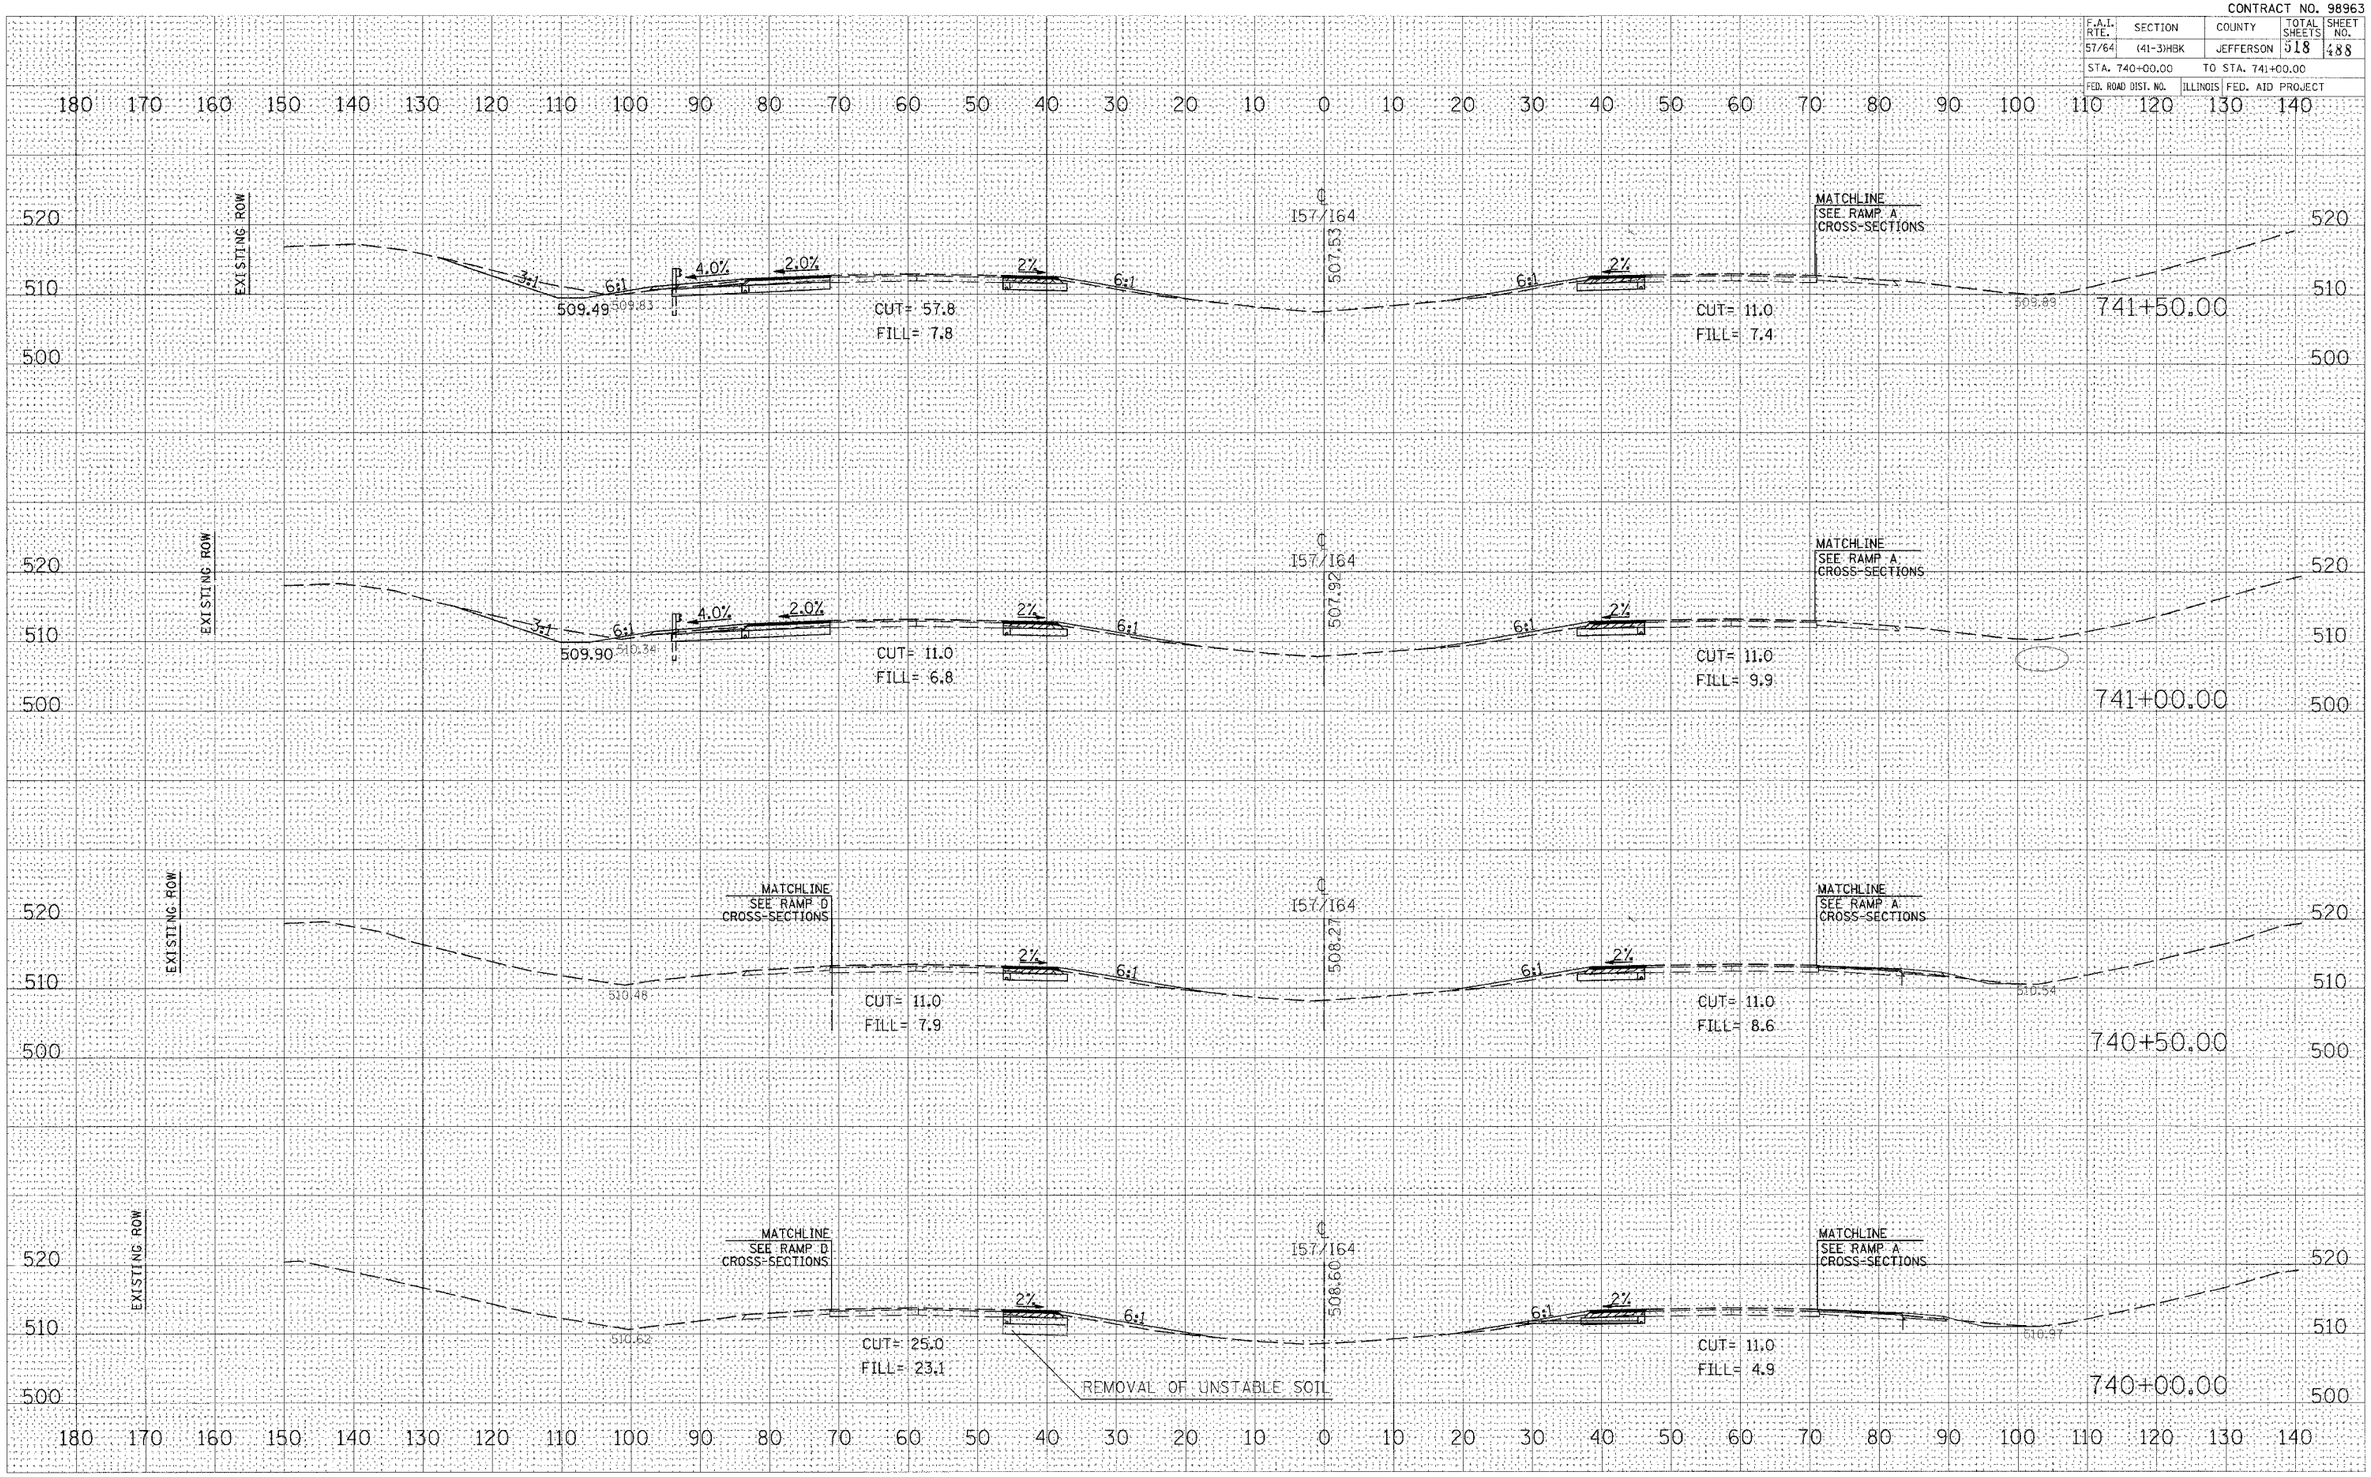

CROSS SECTIONS – INTERSTATE 57/64

FINAL SURVEY NOTE BOOK
SURVEYED
PLOTTED
TYPED
AREAS
AREAS CHECKED
NO.
BY
DATE

ORIGINAL SURVEY
SURVEYED
PLOTTED
TYPED
AREAS
AREAS CHECKED
NO.
BY
DATE

PLOT DATE = 8/24/2007 08:59 AM
FILE NAME = D:\Projects\Roads\IDOT RAMPS\IDOT RAMPS.dgn
PLOT SCALE = 10.0000 ' / IN.
USER NAME = Kat