LAYOUT	RLT	12/01/04
DRAWN	RLT	12/01/04
REVIEWED	MTM	12/01/04

03\21\2007.07.08 AM
H:\98jobs\98s2019d\Road\Sheet\c-40\GRM.dgn

ORIGINAL SURVEY		BY	DATE
NOTE BOOK	SURVEYED		
	PLOTTED		
	TEMPLATE		
	AREAS		
NO.	AREAS CHECKED		

FINAL SURVEY		BY	DATE
NOTE BOOK	SURVEYED		
	PLOTTED		
	TEMPLATE		
	AREAS		
NO.	AREAS CHECKED		

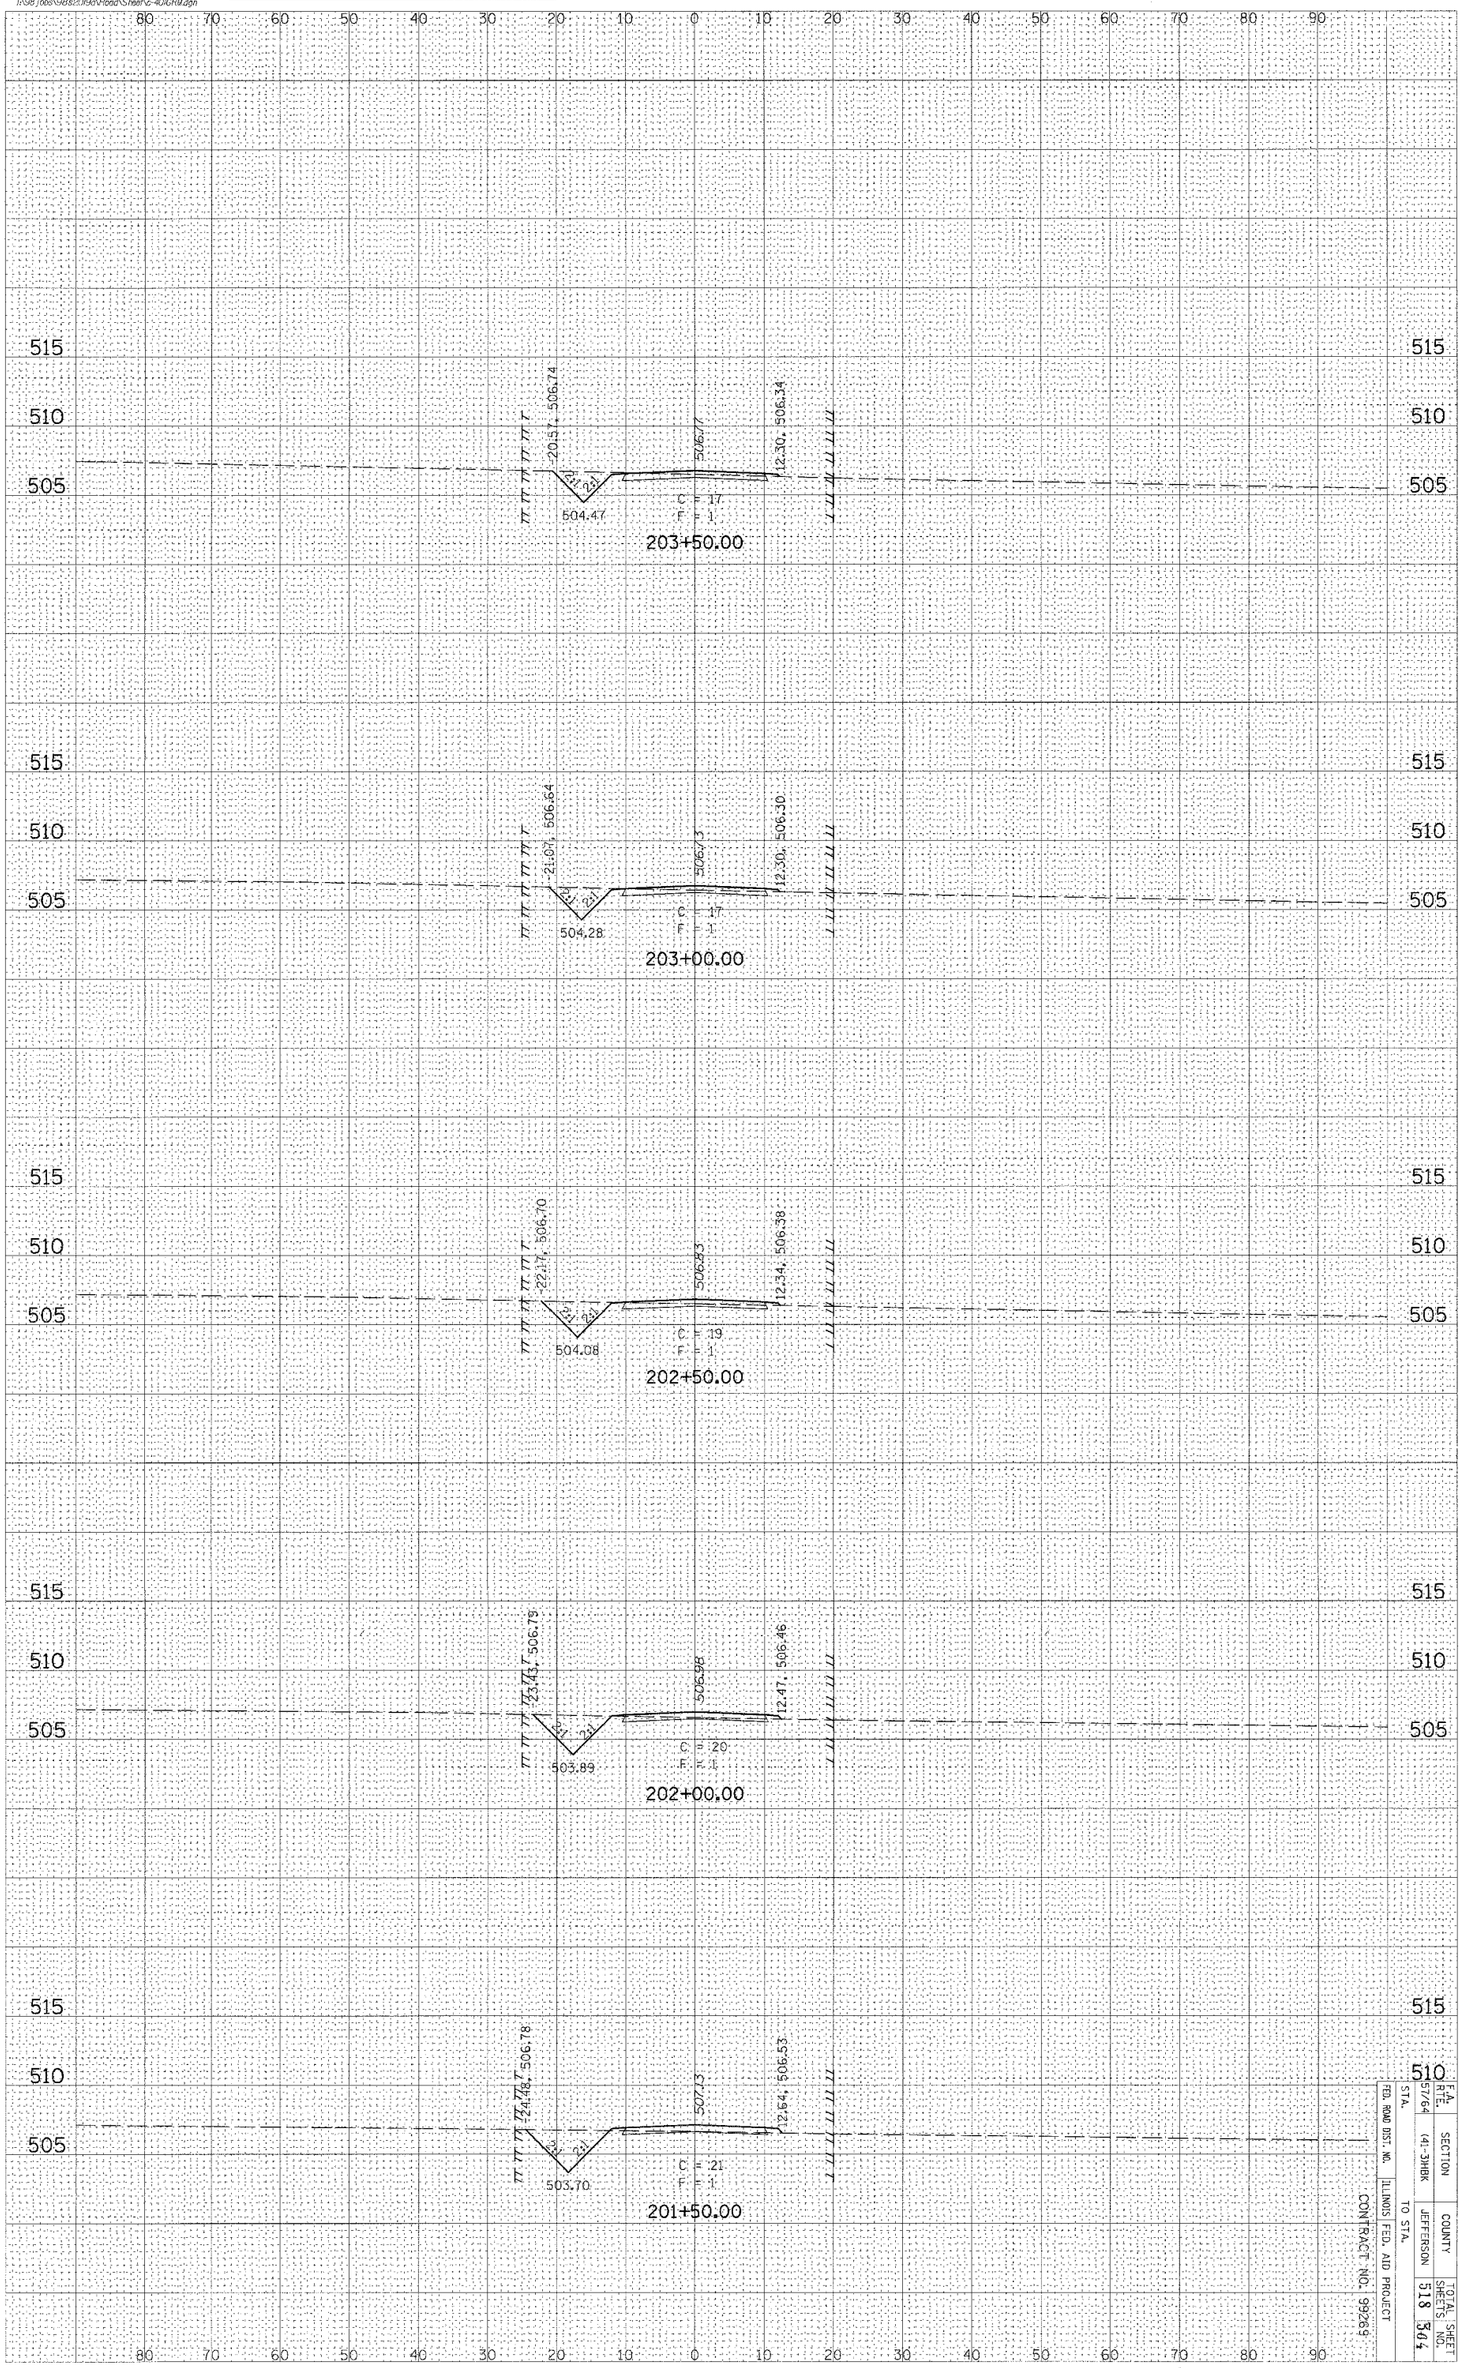

GRAHAM ROAD

F.A. RTE.	SECTION	COUNTY	TOTAL SHEET SHEETS NO.
57/64	(41-3)HBK	JEFFERSON	518 304
STA.	TO STA.		
FED. ROAD DIST. NO.	ILLINOIS	FED. AID PROJECT	

CONTRACT NO. 99269