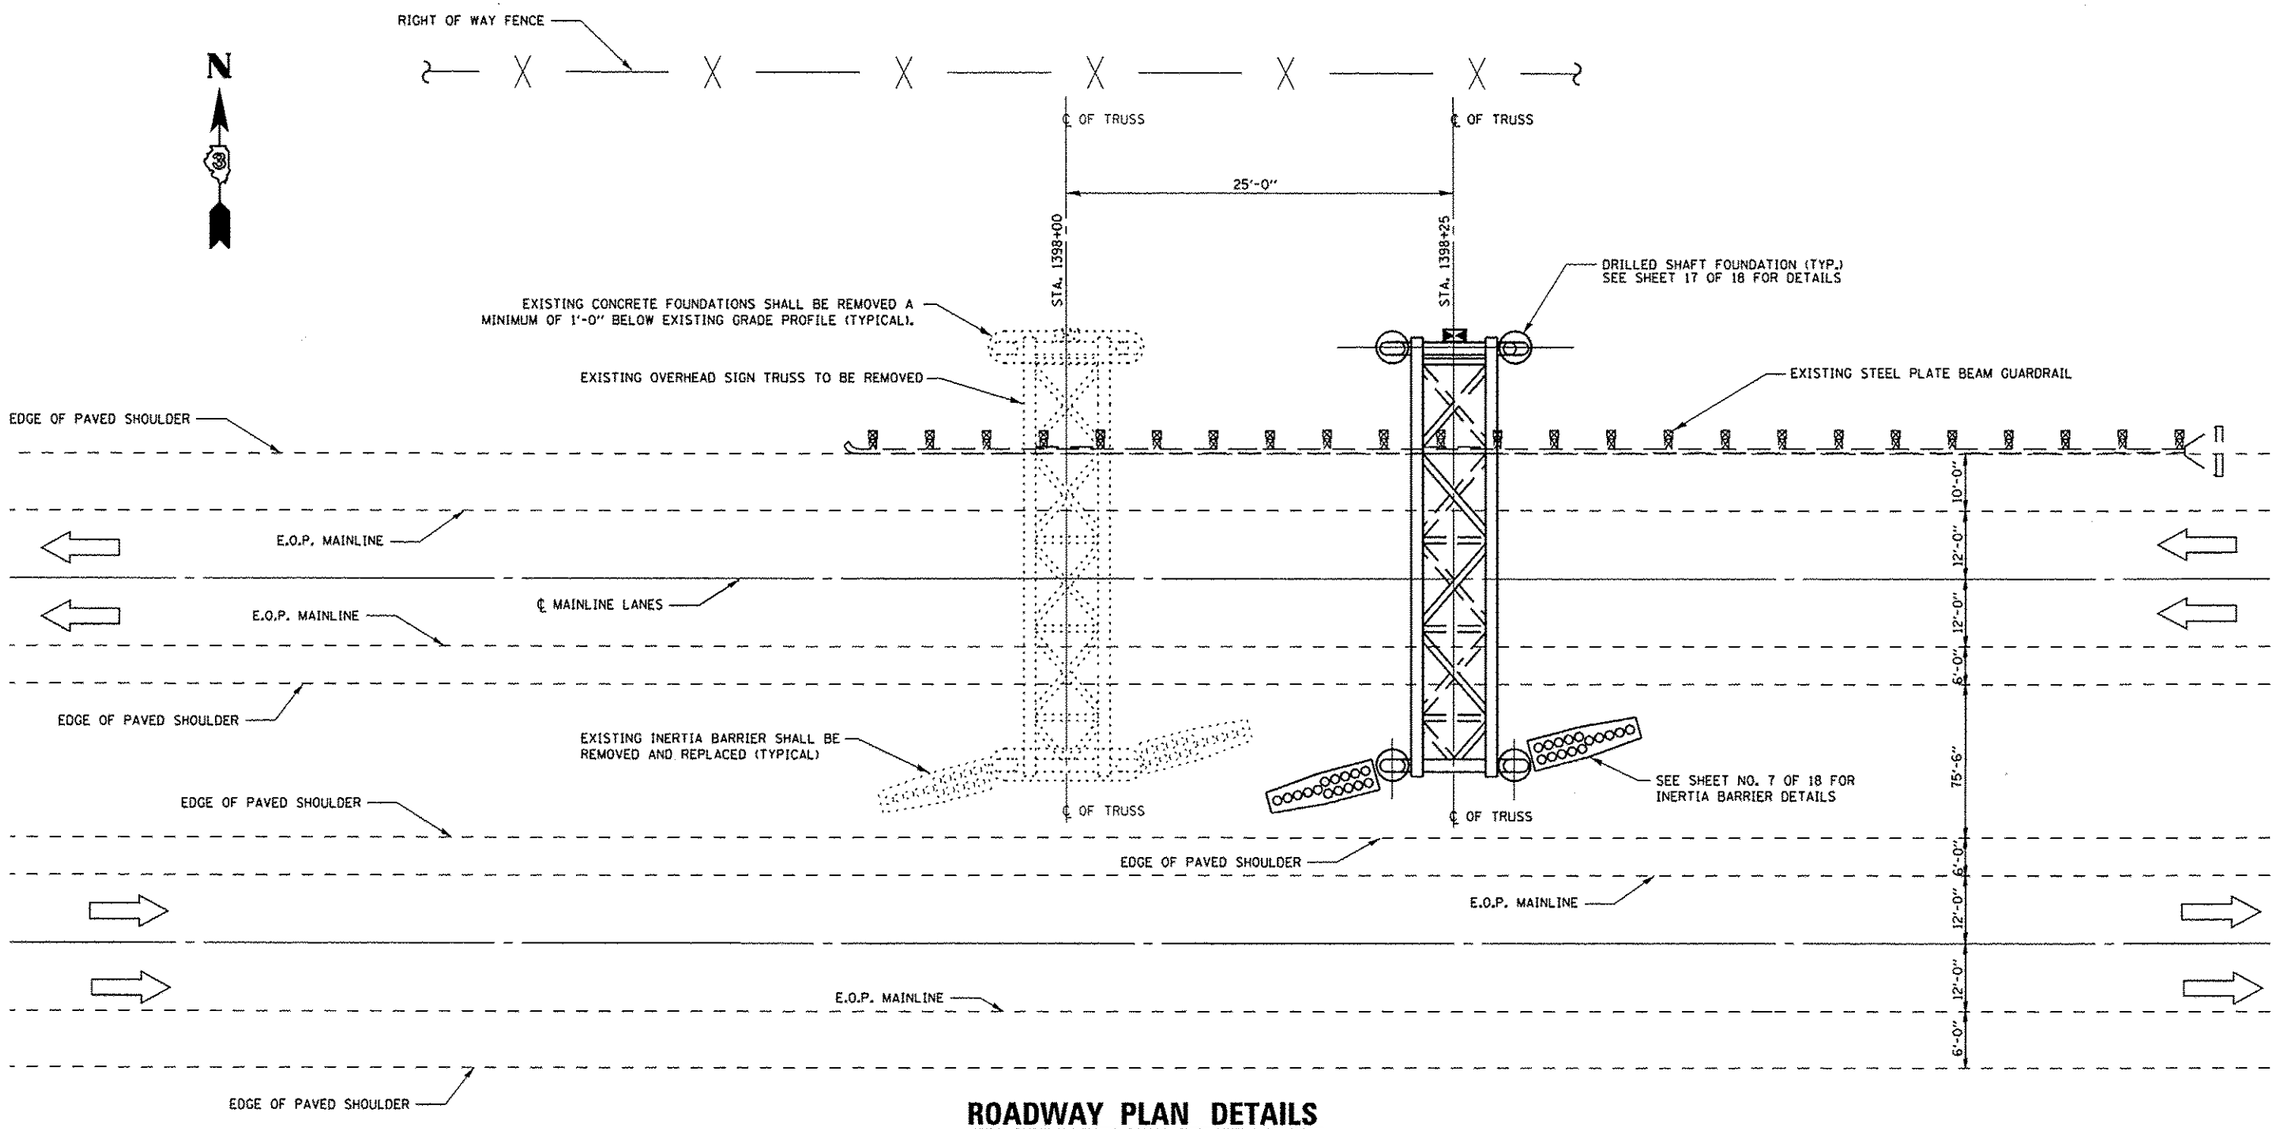

ROADWAY PLAN DETAILS

EXISTING: I-80 WB M.P. 61.50 STA. 1398+00

PROPOSED: I-80 WB M.P. 61.50 STA. 1398+25

FILE NAME =	USER NAME = woodshankrl	DESIGNED - YOGESH PATEL	REVISED -	STATE OF ILLINOIS DEPARTMENT OF TRANSPORTATION	ROADWAY PLAN DETAILS	F.A.I. RTE.	SECTION	COUNTY	TOTAL SHEETS	SHEET NO.
o:\pw_work\pwidot\woodshankrl\d0302439\D346220-sht-details.dgn		DRAWN - YOGESH PATEL	REVISED -			I-80	D3 OVD SIN STR REPL 13-07	BUREAU	18	6
	PLOT SCALE = 99.9999 ' / in.	CHECKED - RON WOODSHANK	REVISED -					CONTRACT NO. 46220		
	PLOT DATE = 5/10/2012	DATE -	REVISED -		SCALE: SHEET NO. 1 OF 1 SHEETS STA. TO STA.		ILLINOIS			