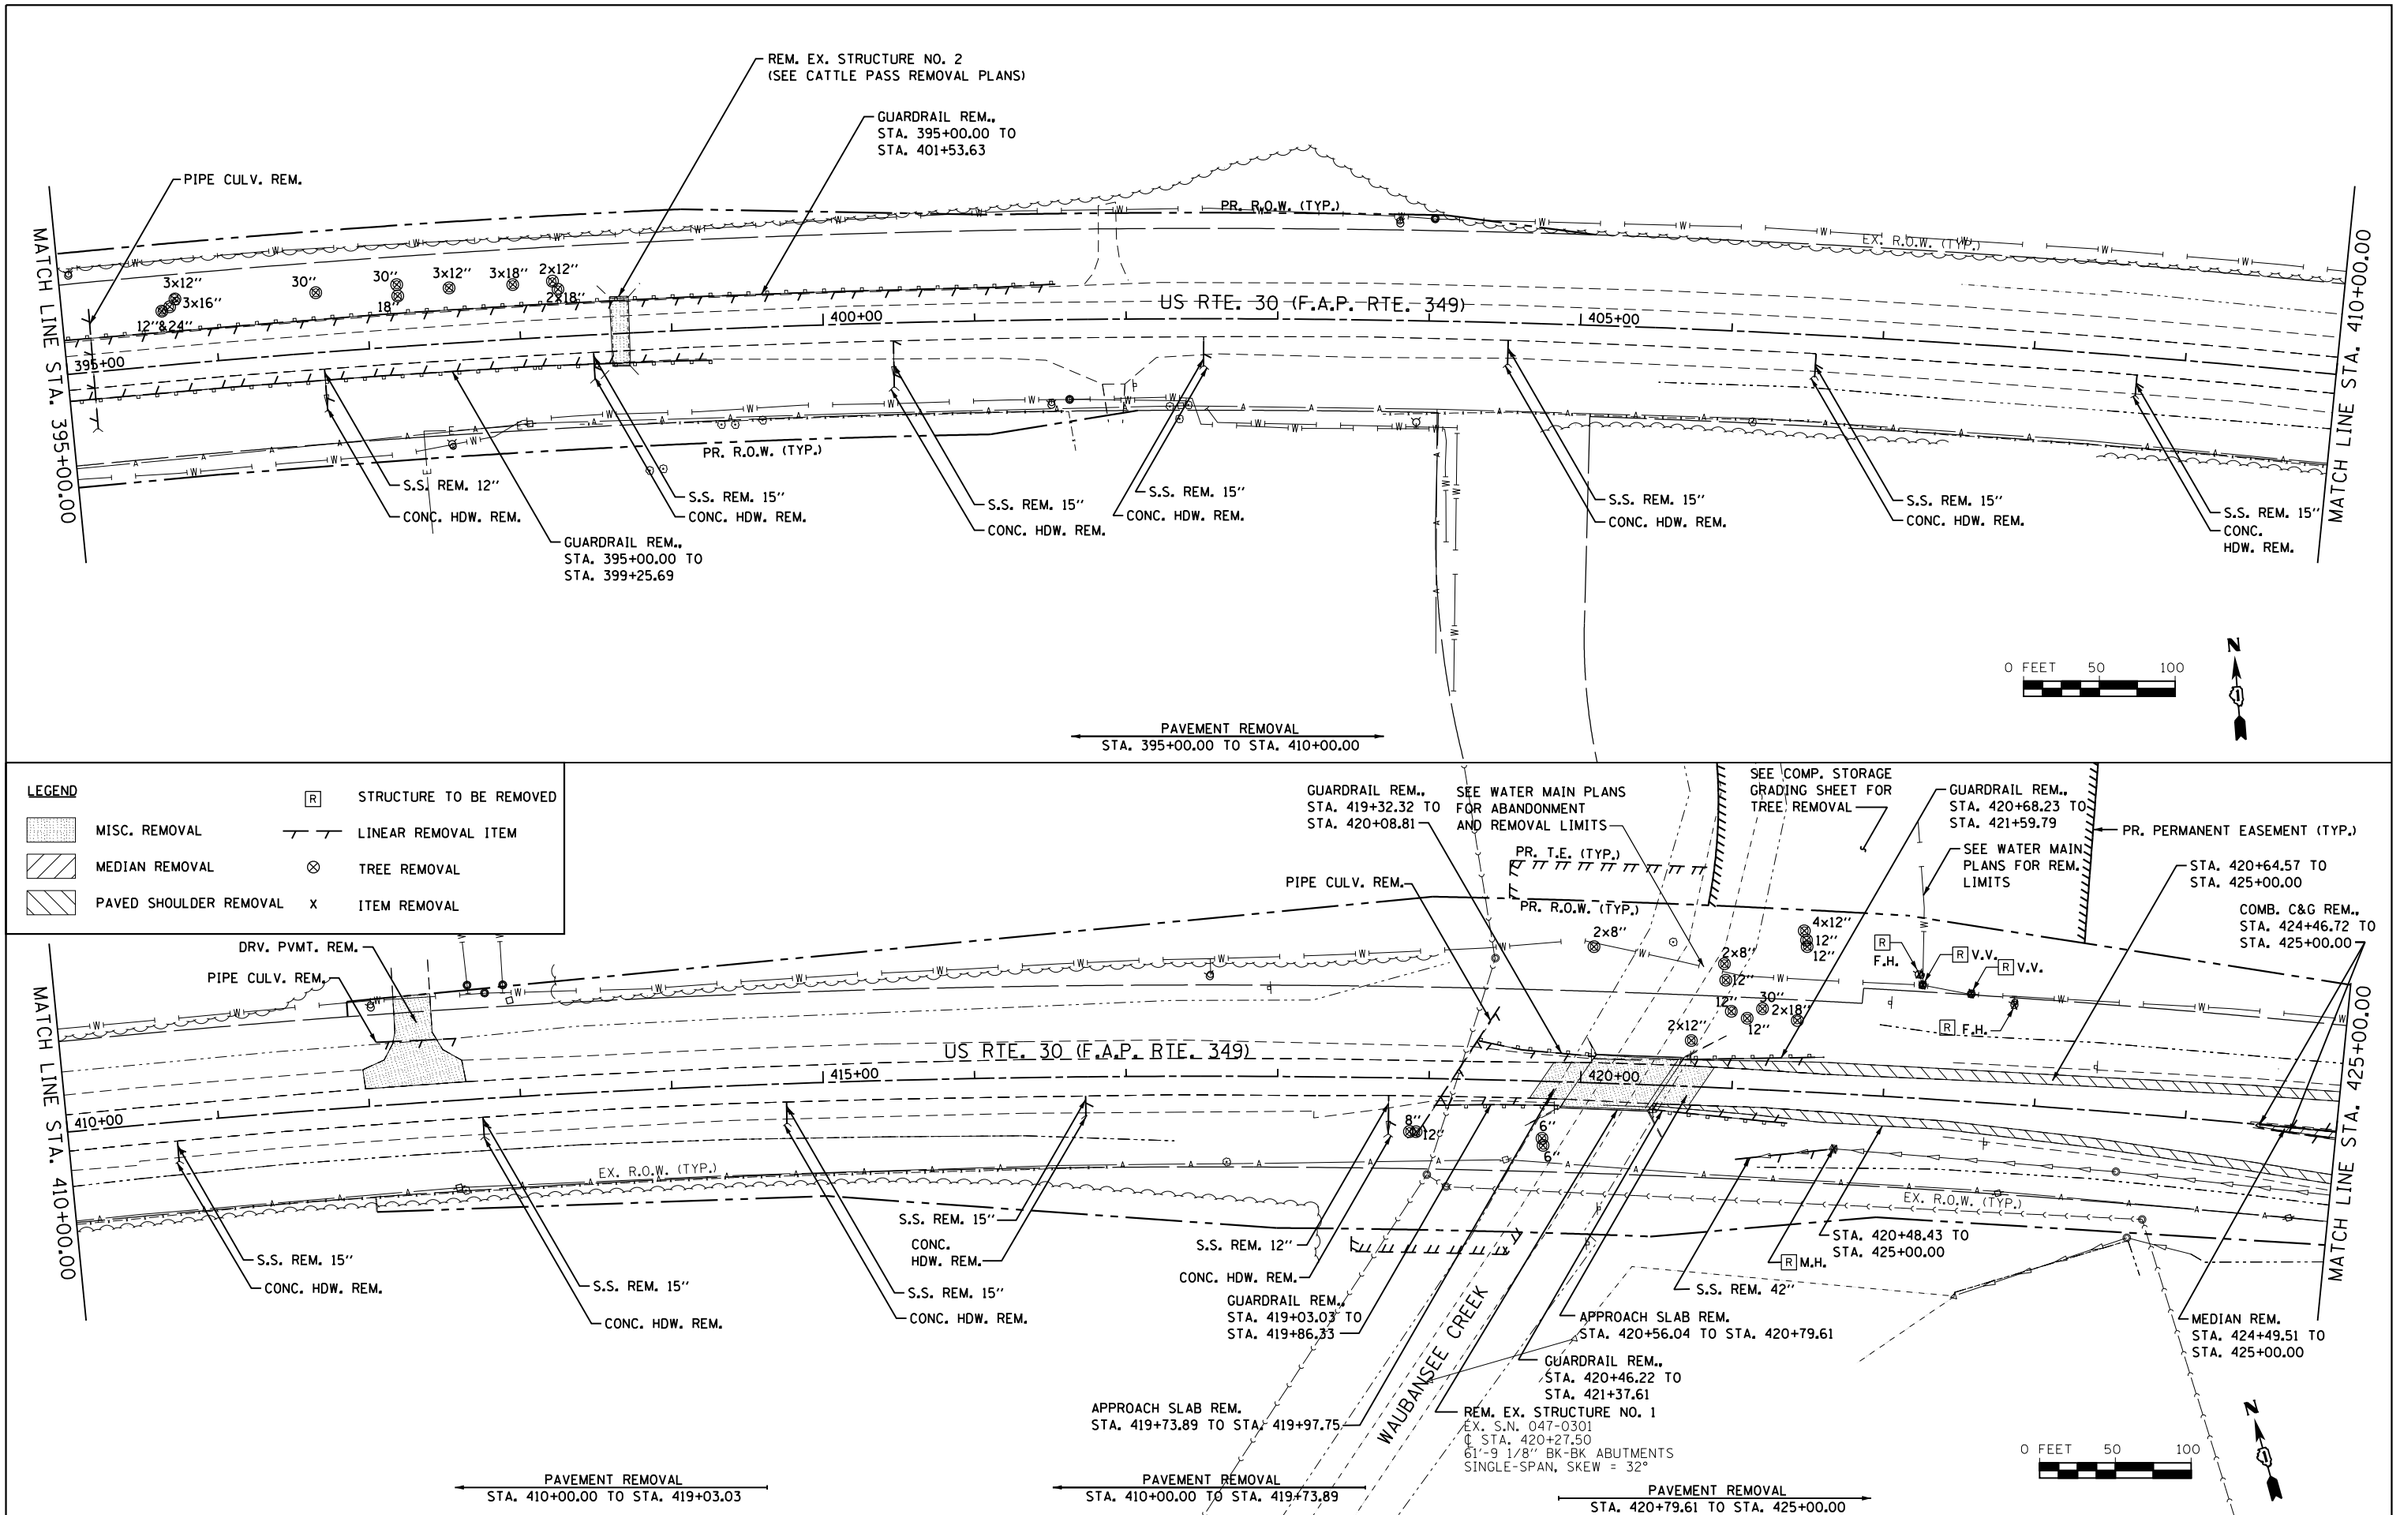

STRAND ASSOCIATES
INCORPORATED
1170 SOUTH HOUBOLT ROAD
JOLIET, ILLINOIS 60431
(815) 744-4200

FILE NAME = st\jol\6300--6399\6346\023\micros\sht\D160132-sht-removal04.dgn	USER NAME = amanda j	DESIGNED - MAG	REVISED -
		DRAWN - BJF	REVISED -
	PLOT SCALE = 100.0000 ' / in.	CHECKED - SJN	REVISED -
	PLOT DATE = 5/10/2012	DATE -	REVISED -

STATE OF ILLINOIS
DEPARTMENT OF TRANSPORTATION

REMOVAL SHEETS

SCALE: | SHEET NO. OF SHEETS | STA. 395+00 TO STA. 425+00

F.A.P. RTE.	SECTION	COUNTY	TOTAL SHEETS	SHEET NO.
349	11 WRS-3	KENDALL	527	74

CONTRACT NO. 60132

FED. ROAD DIST. NO. 1 | ILLINOIS | FED. AID PROJECT