NOTES:
1. *INDICATES SIDE STREET STATION AND OFFSET.
2. +SEE MEDIAN CONSTRUCTION DETAILS.
3. REFER TO MOT SHEETS FOR LOCATIONS OF HIGH-EARLY-STRENGTH PCC PAVEMENT 9 1/2" (JOINTED)

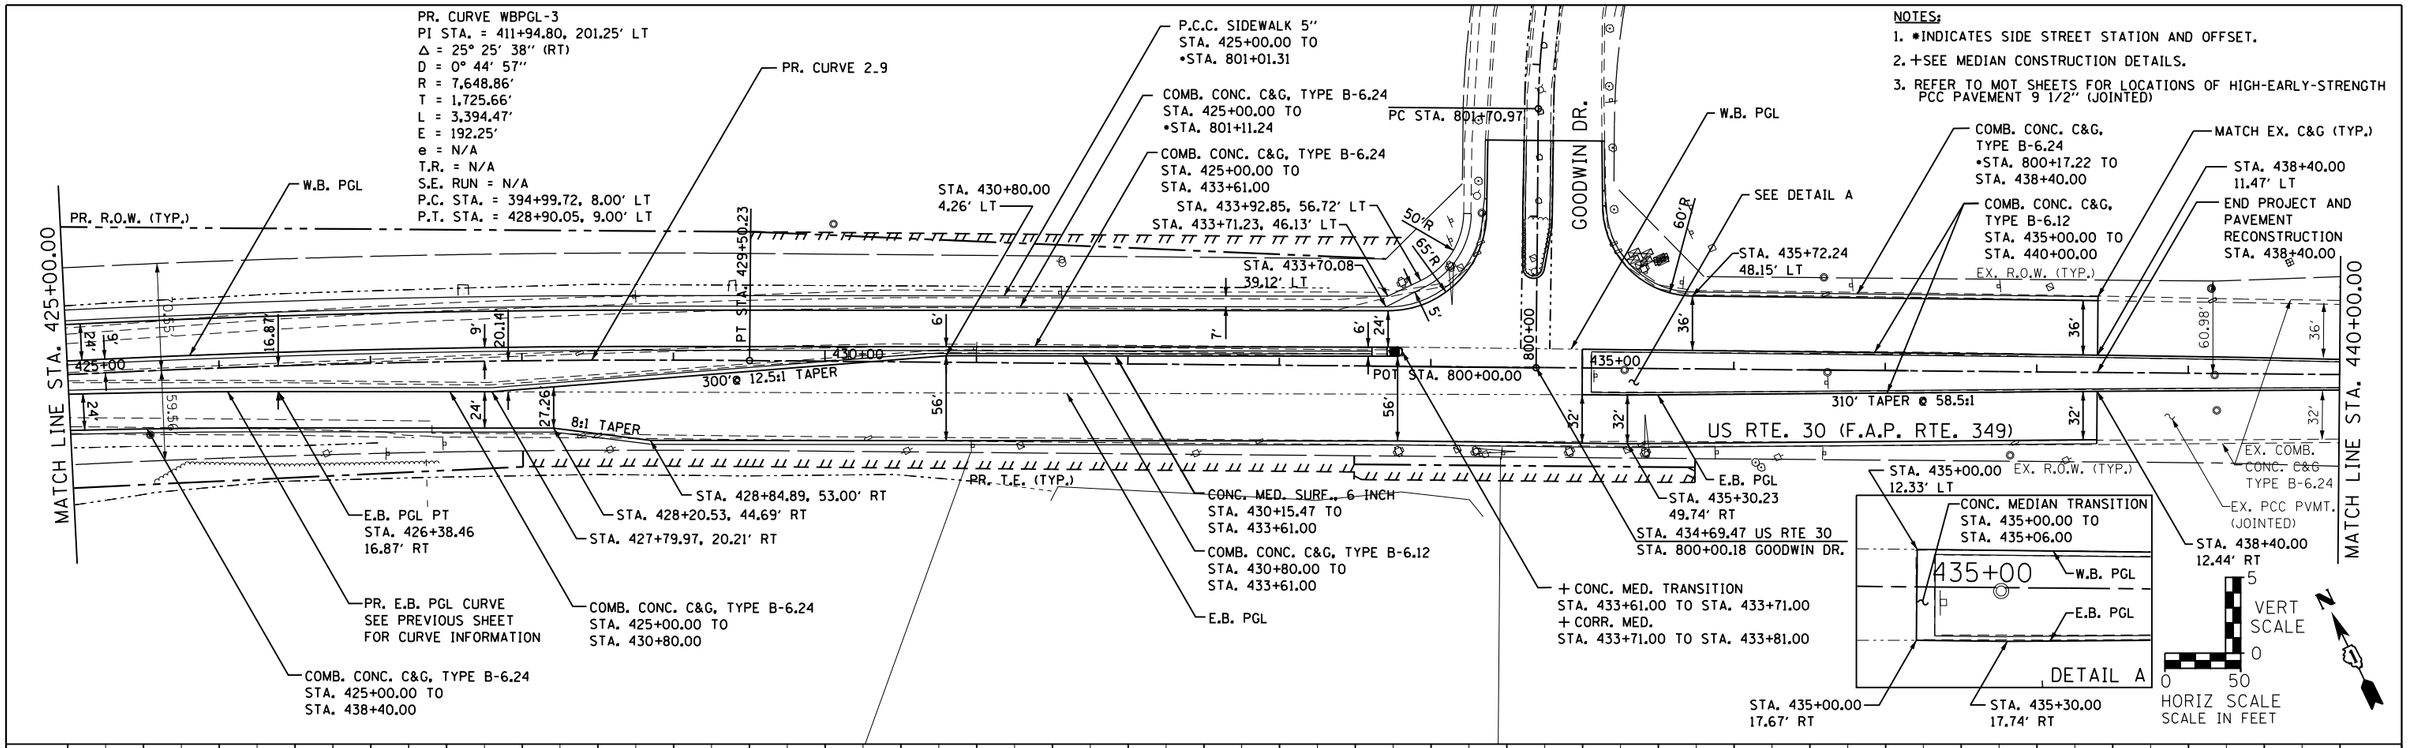

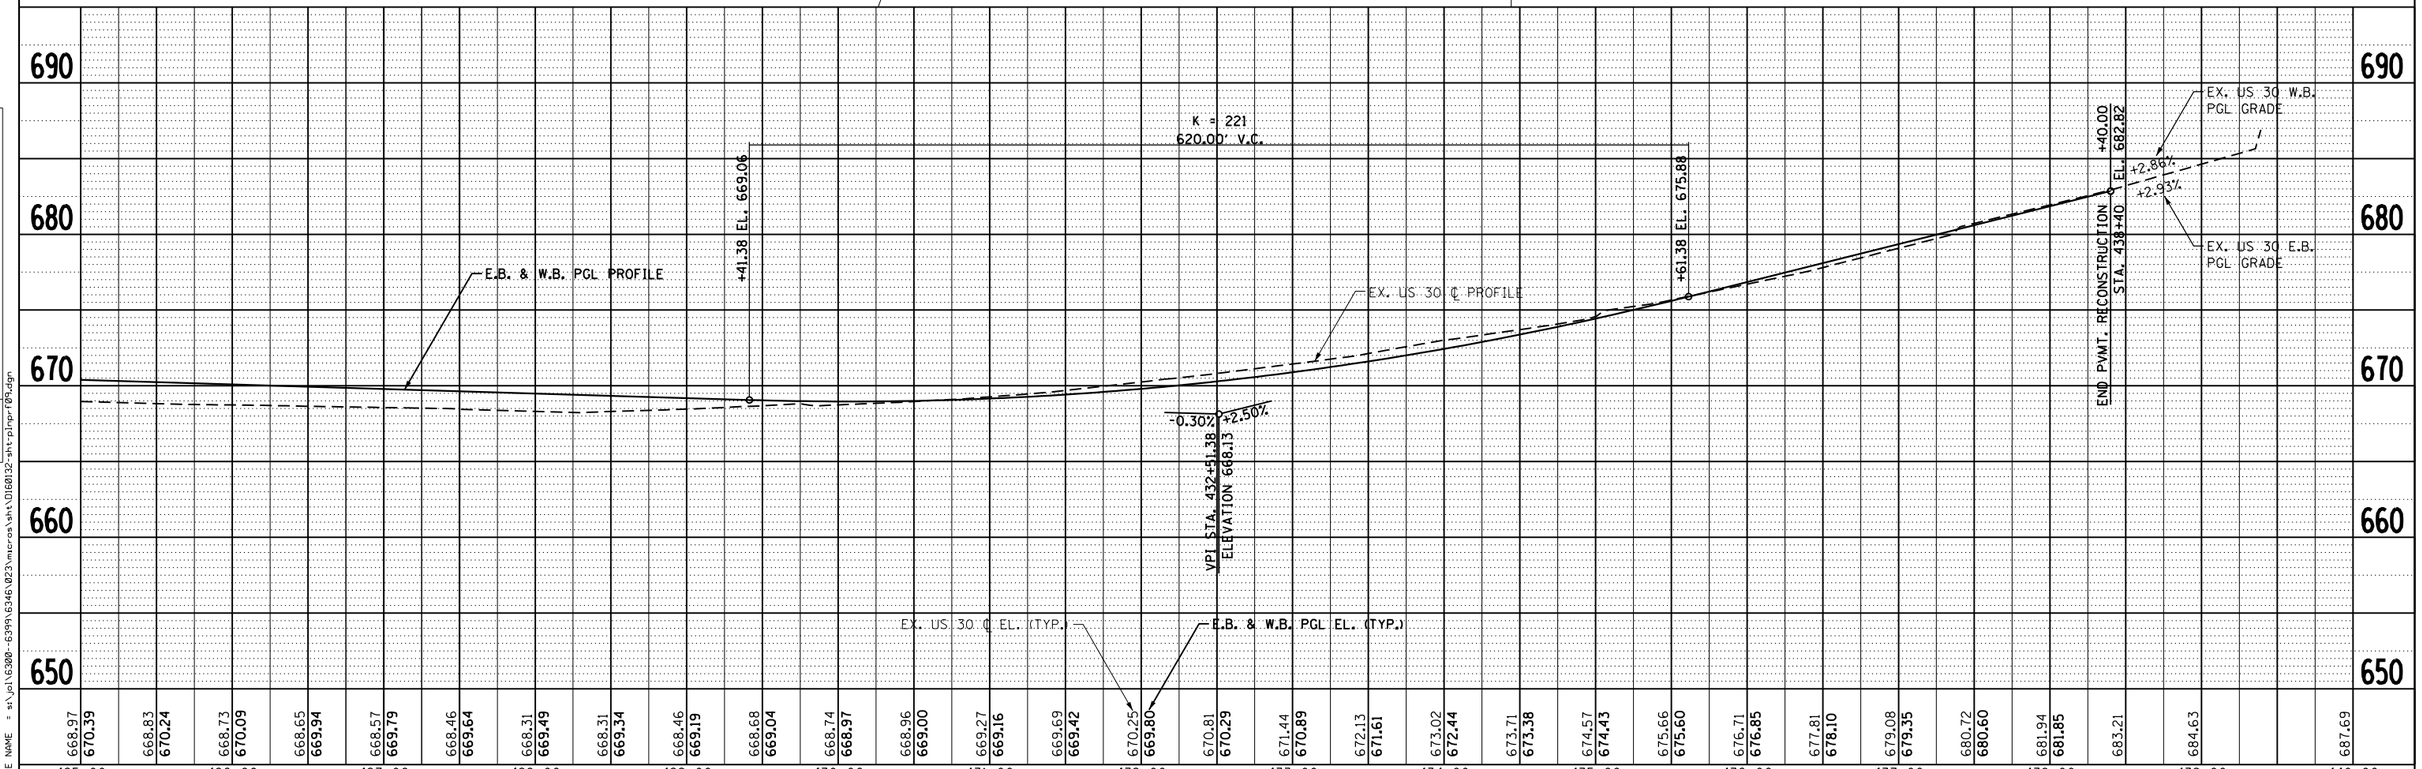

PLAN	BY	DATE
SURVEYED		
PLOTTED		
ALIGNMENT CHECKED		
RT. OF WAY CHECKED		
CADD FILE NAME		
NOTE BOOK NO.		

PROFILE	BY	DATE
SURVEYED		
PLOTTED		
GRADES CHECKED		
B.M. NOTED		
STRUCTURE NOTATNS CHKD		
NOTE BOOK NO.		

FILE NAME = st\pl\63000-6399\6346\023\mucros\sht\D160132-sht-plprf09.dgn

STRAND ASSOCIATES, INC. ENGINEERS
1170 SOUTH HOUBOLT ROAD
JOLIET, ILLINOIS 60431
(815) 744-4200

USER NAME = amandaj	DESIGNED - MAG	REVISED -
	CHECKED - SJN	REVISED -
PLOT SCALE = 100.0000 ' / in.	DRAWN - BJF	REVISED -
PLOT DATE = 5/10/2012	CHECKED -	REVISED -

STATE OF ILLINOIS
DEPARTMENT OF TRANSPORTATION

PLAN AND PROFILE

SCALE: AS SHOWN | SHEET NO. OF SHEETS | STA. 425+00 TO STA. 440+00

F.A.P. RTE.	SECTION	COUNTY	TOTAL SHEETS	SHEET NO.
349	11 WRS-3	KENDALL	527	85

CONTRACT NO. 60132

FED. ROAD DIST. NO. 1 | ILLINOIS | FED. AID PROJECT