NOTES:

1. SEE MOT PRE-STAGE PLAN FOR TEMPORARY DRAINAGE ITEMS.
2. CONNECT EXISTING 18" PIPE CULVERT TO SOUTH SIDE OF STRUCTURE.

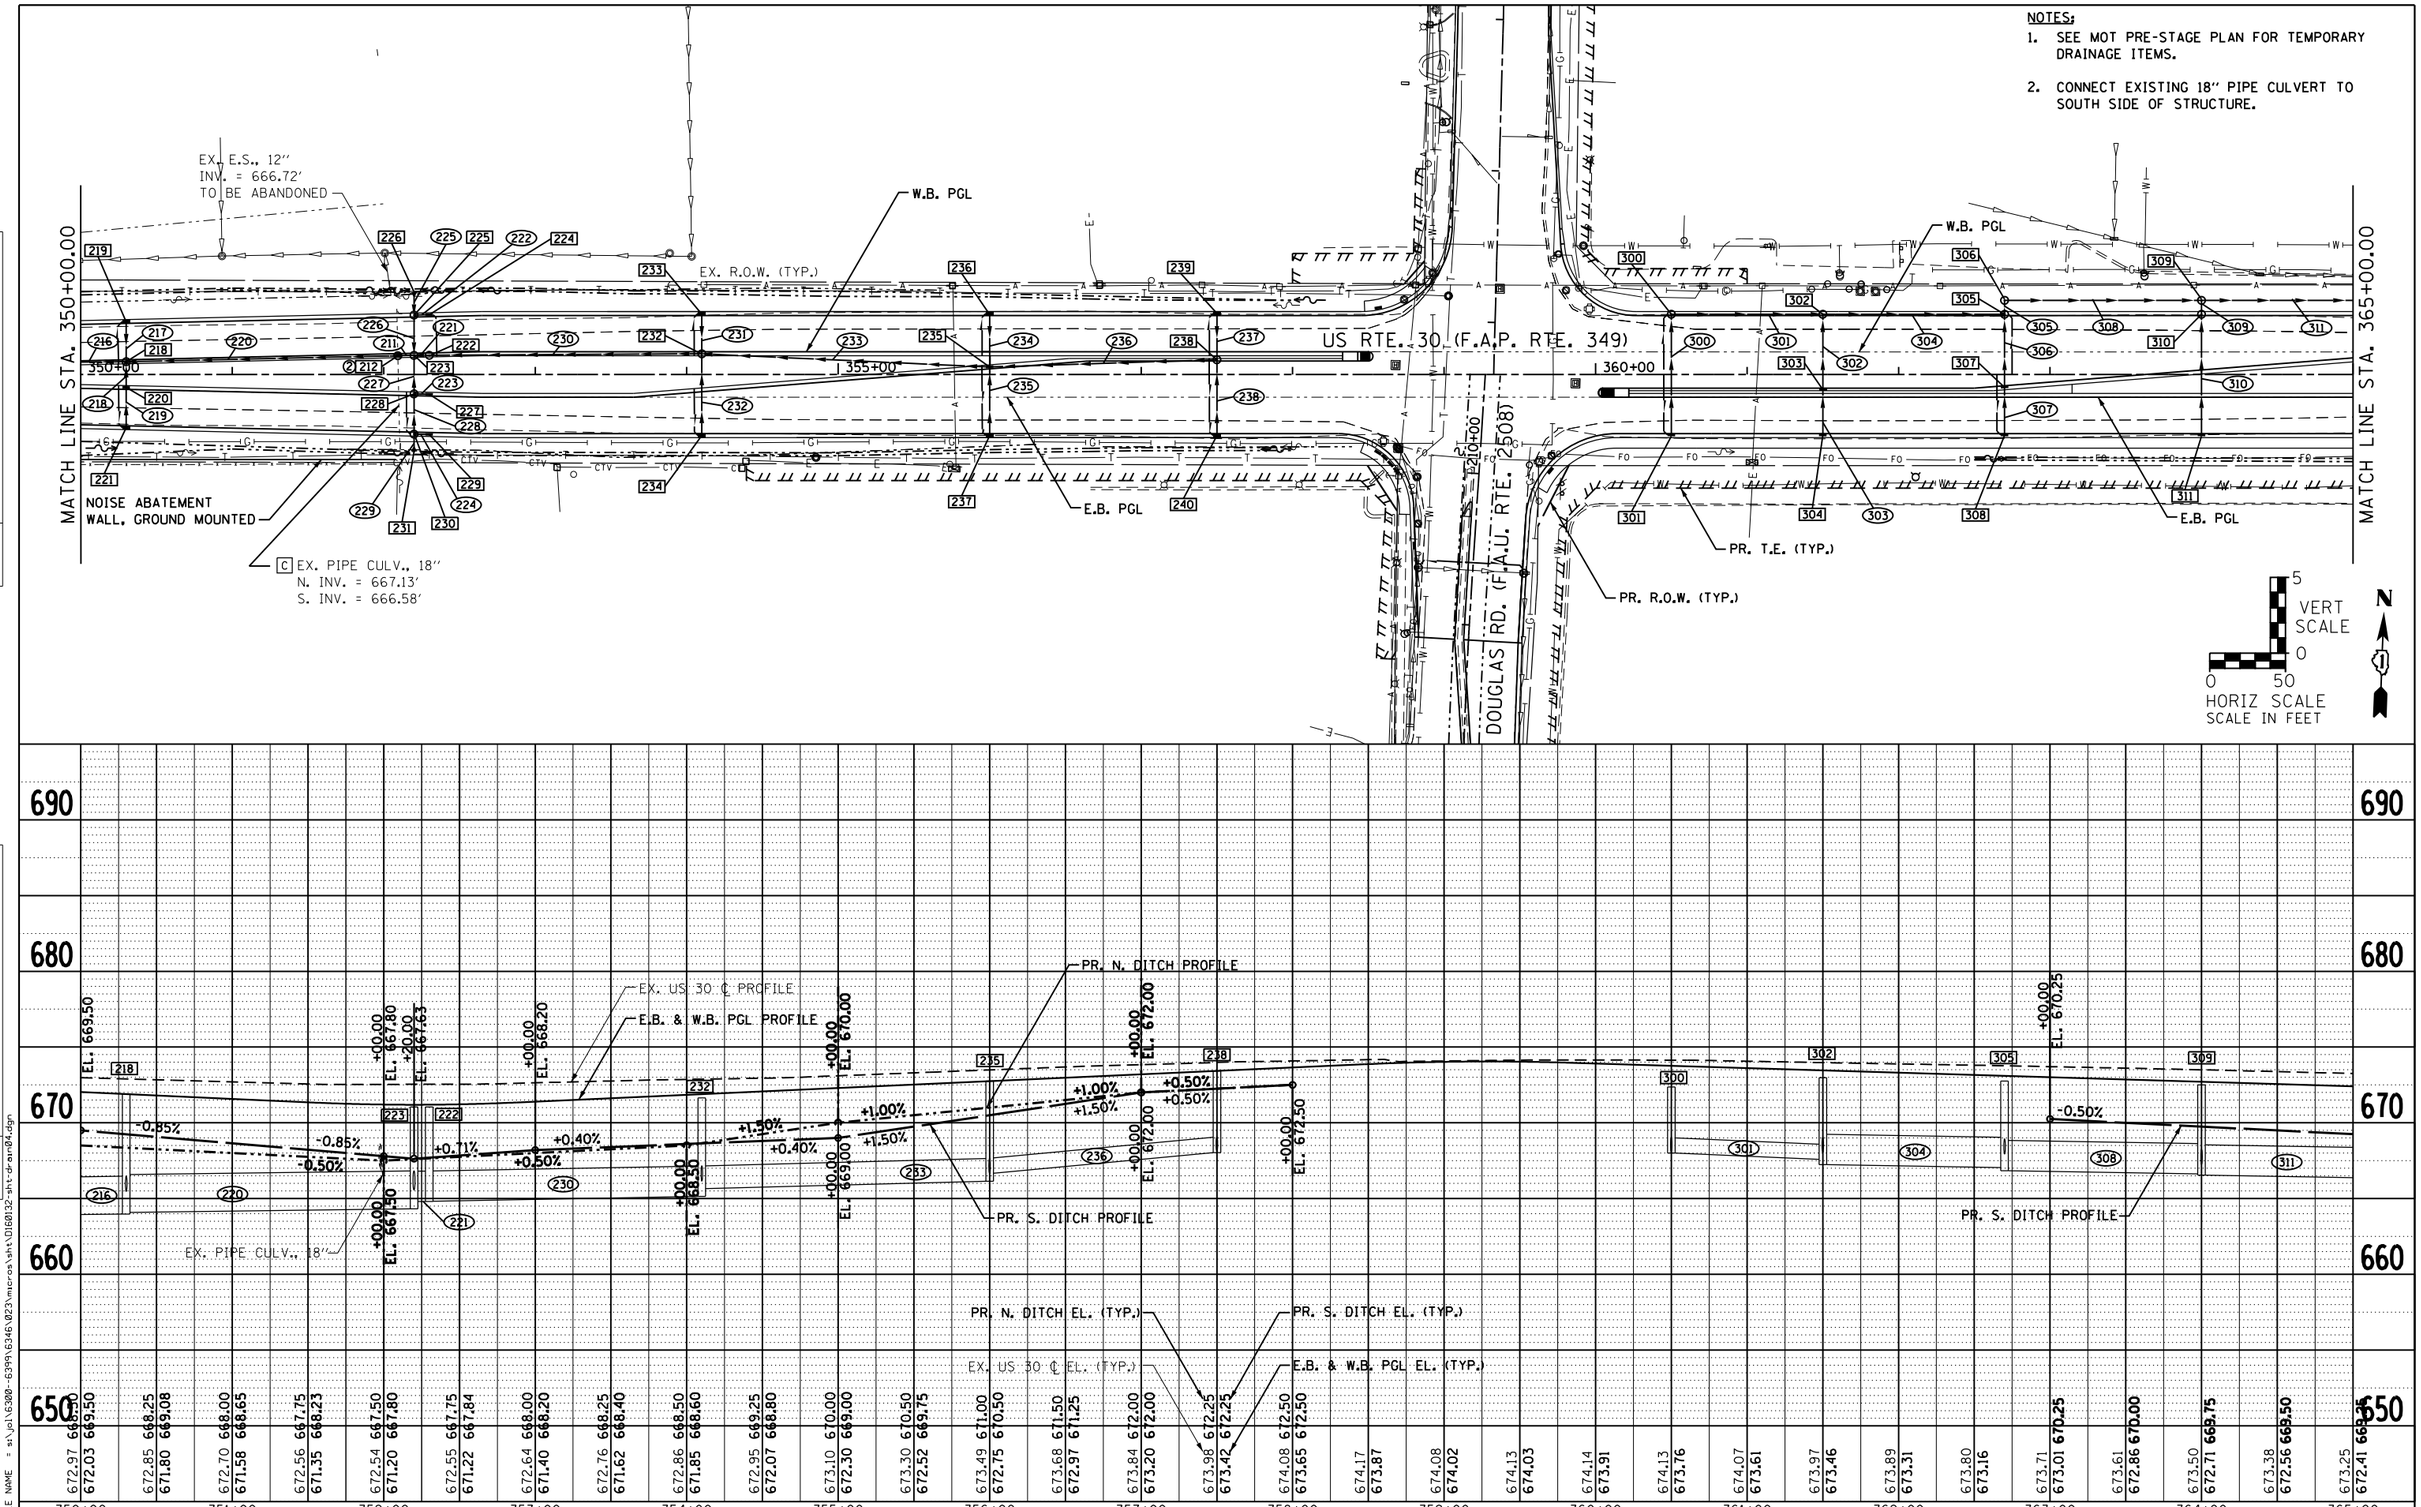

STRAND ASSOCIATES, INC. ENGINEERS	1170 SOUTH HOUBOLT ROAD JOLIET, ILLINOIS 60431 (815) 744-4200	USER NAME = amandaj	DESIGNED - RES/NJO	REVISED -	STATE OF ILLINOIS DEPARTMENT OF TRANSPORTATION
			CHECKED - MKS	REVISED -	
		PLOT SCALE = 100.0000 ' / in.	DRAWN - AJJ	REVISED -	
		PLOT DATE = 5/11/2012	CHECKED - SJN	REVISED -	

US ROUTE 30 – DRAINAGE AND UTILITY PLAN AND PROFILE

SCALE: AS SHOWN | SHEET NO. OF SHEETS | STA. 350+00 TO STA. 365+00

F.A.P. RTE.	SECTION	COUNTY	TOTAL SHEETS	SHEET NO.
349	11 WRS-3	KENDALL	527	168

CONTRACT NO. 60132

FED. ROAD DIST. NO. 1 | ILLINOIS | FED. AID PROJECT

PLAN: SURVEYED / PLOTTED / ALIGNMENT CHECKED / RT. OF WAY CHECKED / CADD FILE NAME / NOTE BOOK NO. / BY / DATE

PROFILE: SURVEYED / PLOTTED / GRADES CHECKED / B.M. NOTED / STRUCTURE NOTAT'NS CHK'D / NOTE BOOK NO. / BY / DATE

FILE NAME = s:\jol\6300--6399\6346\023\micros\sht\D160132-sht-drain04.dgn