PLAN
SURVEYED
PLOTTED
ALIGNMENT CHECKED
RT. OF WAY CHECKED
CADD FILE NAME
NOTE BOOK
NO.
BY
DATE

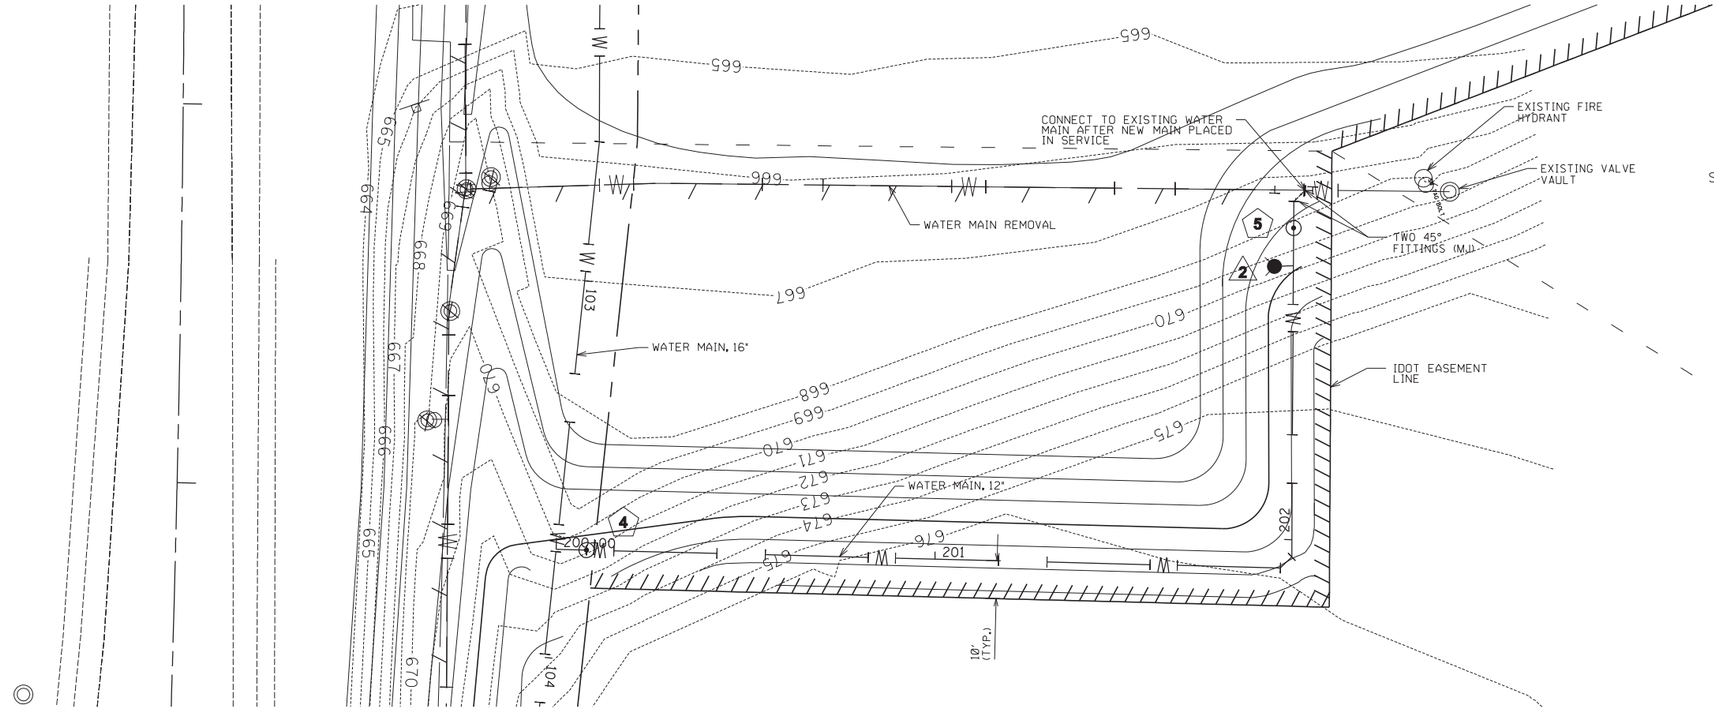

4 VALVE VAULT NO. 4
STA 200+08
12" GATE VALVE
IN 60" VAULT
RIM = 670.88

5 VALVE VAULT NO. 5
STA 202+82.31
12" GATE VALVE
IN 60" VAULT
RIM = 668.20

2 FIRE HYDRANT NO. 2
STA 202+72.31, 5.00' LT
W/ 12"x12"x6" TEE (MJ)
AND AUXILIARY VALVE
BURY ELEV. = 679.00

0 20' 40'
SCALE FEET

CONSTRUCTION SEQUENCE

1. CONSTRUCT NEW WATER MAIN, PRESSURE TEST, AND DISINFECT NEW WATER MAIN.

2. AFTER VILLAGE OBTAINS OPERATING PERMIT, CONNECT TO EXISTING WATER MAIN AT VV #6 USING TWO 45° FITTINGS (MJ).

3. REMOVE EXISTING WATER MAIN.

PROFILE
SURVEYED
PLOTTED
CROSS SECTIONS CHECKED
B.M. NOTED
STRUCTURE NOTATNS CHKD
NOTE BOOK
NO.
BY
DATE

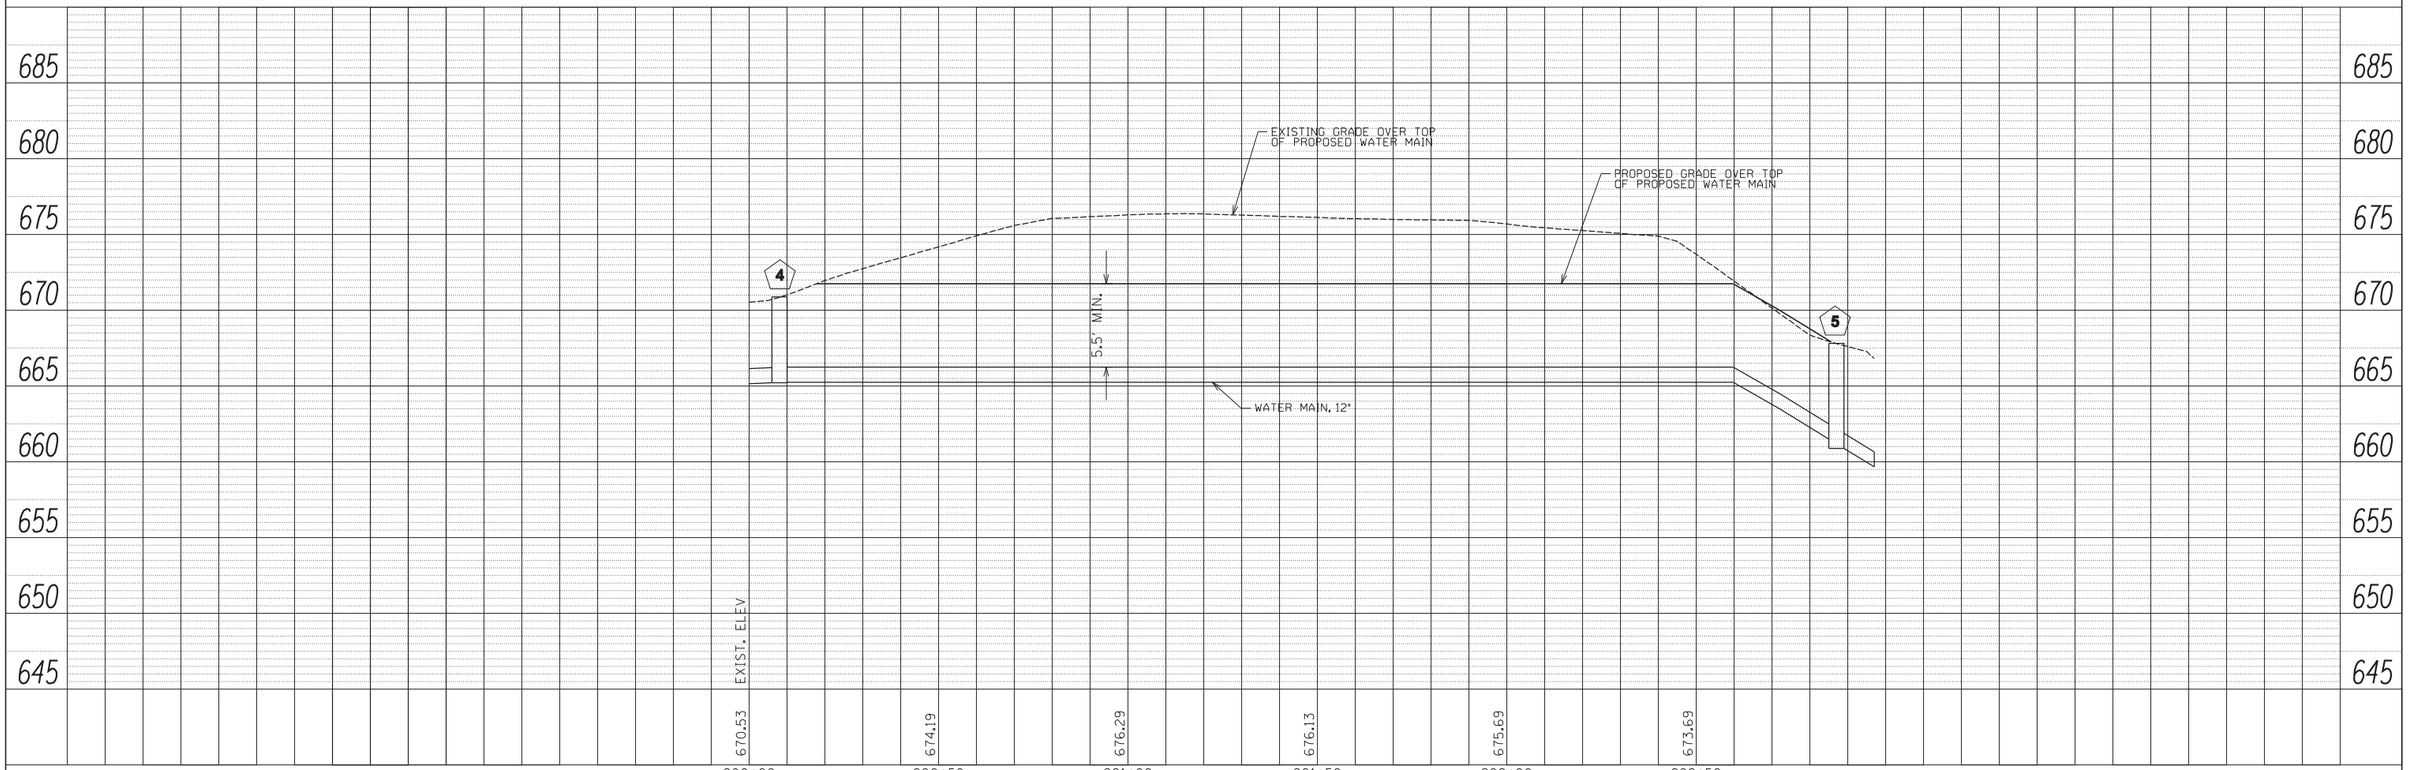

FILE NAME =	USER NAME = kpung	DESIGNED - TNP	REVISED -	**STATE OF ILLINOIS**	**PROPOSED WATER MAIN**
H:\SDSKProj\M01120\dgn\Dgn Final Eng\M01120-PP.dgn	DRAWN - KKP	REVISED -	**DEPARTMENT OF TRANSPORTATION**	**PLAN AND PROFILE**	
	PLOT SCALE = 20.0000 ' / IN.	CHECKED - TAW	REVISED -	SCALE: 1" = 20'	SHEET NO. 3 OF 3 SHEETS STA. 200+00 TO STA. 203+00
	PLOT DATE = 4/26/2012	DATE - 4/26/12	REVISED -		

F.A.P RTE.	SECTION	COUNTY	TOTAL SHEETS	SHEET NO.
349	11 WRS-3	KENDALL	527	182
		CONTRACT NO. 60132		
FED. ROAD DIST. NO. 1	ILLINOIS	FED. AID PROJECT		