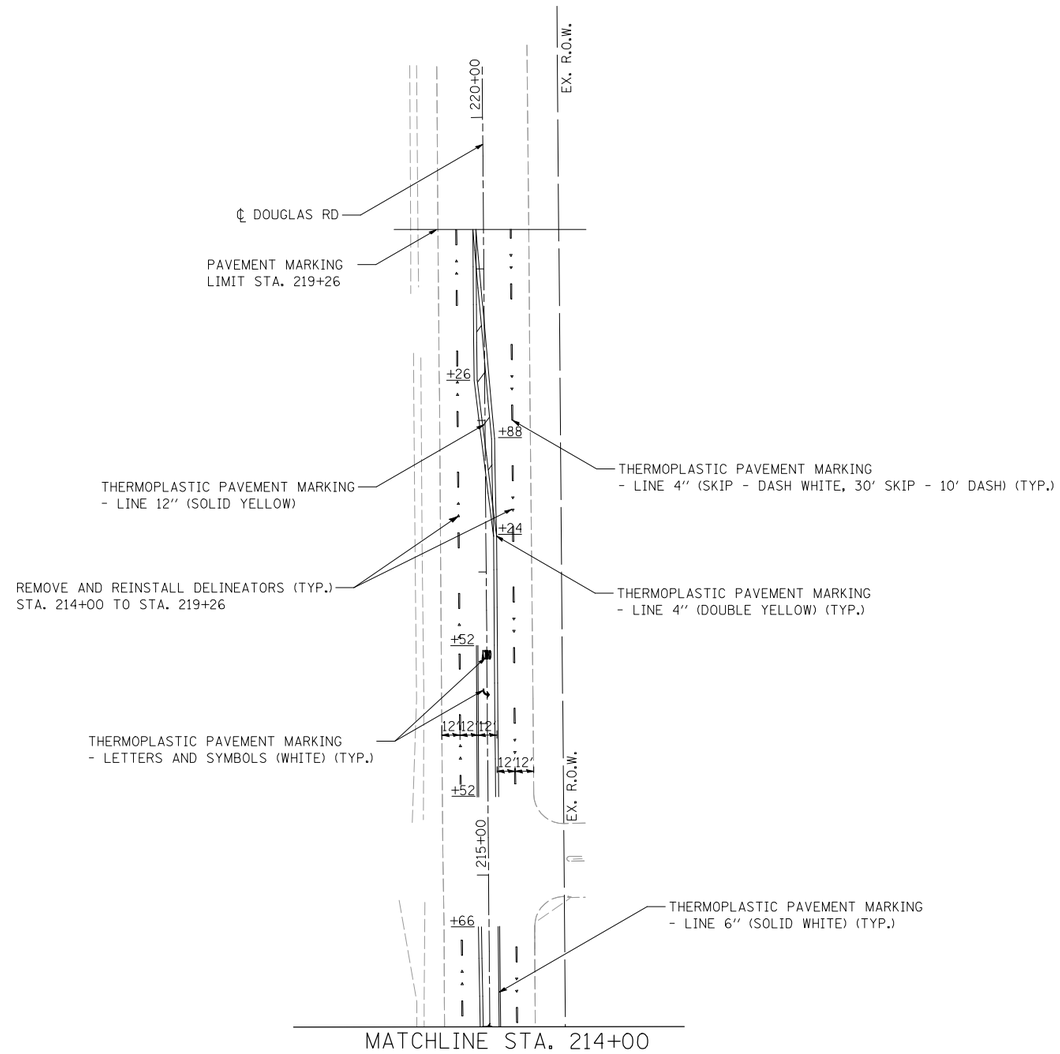

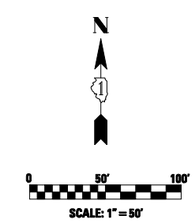

LIN ENGINEERING, LTD. Consulting Engineers Chatham, Illinois	USER NAME = Plotted by Roadways8	DESIGNED - SEW	REVISED -	STATE OF ILLINOIS DEPARTMENT OF TRANSPORTATION	PAVEMENT MARKING AND SIGNING PLANS U.S. ROUTE 30 – BRIARCLIFF RD. TO U.S. ROUTE 34	F.A.P. RTE.	SECTION	COUNTY	TOTAL SHEETS	SHEET NO.
		DRAWN - SEW	REVISED -			349	11 WRS-3	KENDALL	527	227
	PLOT SCALE = 100.0000 '/ IN.	CHECKED - ST	REVISED -					CONTRACT NO. 60I32		
	PLOT DATE = 4/26/2012	DATE - 04/2012	REVISED -		SCALE: 1"=50' / SHEET NO. 6 OF 13 SHEETS / STA. 214+00.00 TO STA. 220+34.04	FED. ROAD DIST. NO. 1	ILLINOIS	FED. AID PROJECT		