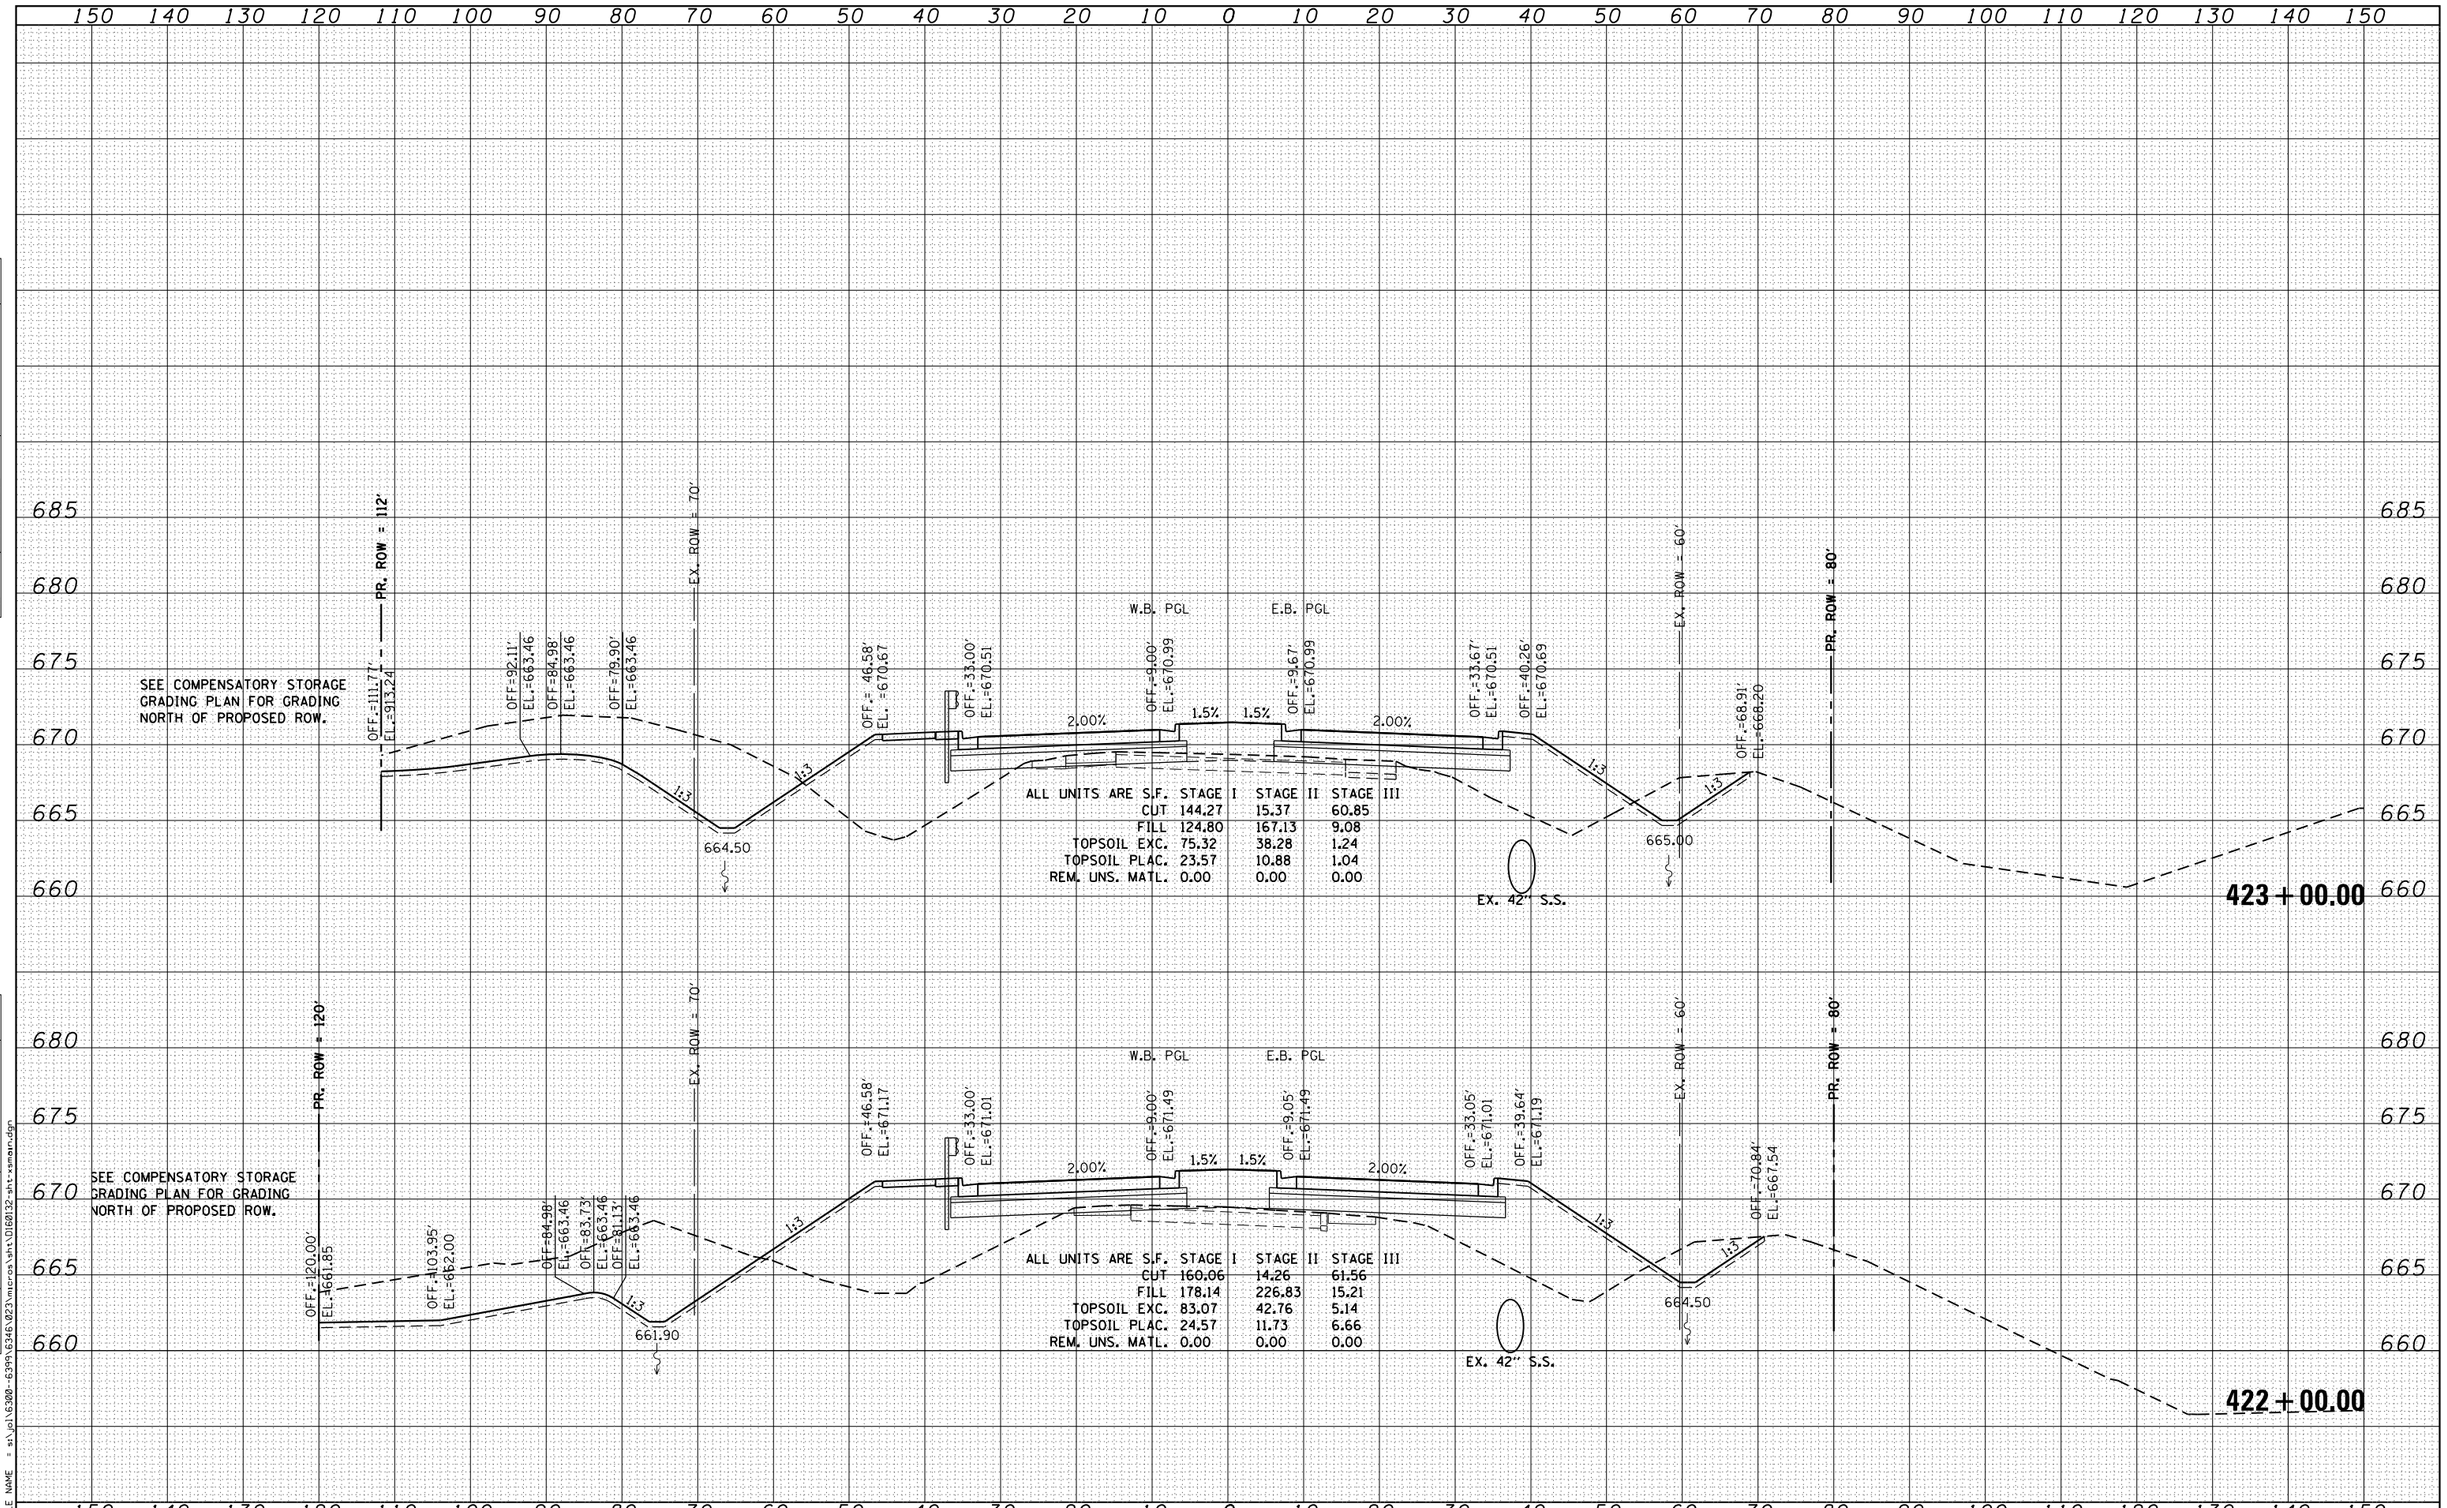

ALL UNITS ARE S.F.	STAGE I	STAGE II	STAGE III
CUT	144.27	15.37	60.85
FILL	124.80	167.13	9.08
TOPSOIL EXC.	75.32	38.28	1.24
TOPSOIL PLAC.	23.57	10.88	1.04
REM. UNS. MATL.	0.00	0.00	0.00

ALL UNITS ARE S.F.	STAGE I	STAGE II	STAGE III
CUT	160.06	14.26	61.56
FILL	178.14	226.83	15.21
TOPSOIL EXC.	83.07	42.76	5.14
TOPSOIL PLAC.	24.57	11.73	6.66
REM. UNS. MATL.	0.00	0.00	0.00

FINAL SURVEY: SURVEYED / PLOTTED / TEMPLATE / AREAS / AREAS CHECKED — NOTE BOOK NO. — BY — DATE

ORIGINAL SURVEY: SURVEYED / PLOTTED / TEMPLATE / AREAS / AREAS CHECKED — NOTE BOOK NO. — BY — DATE

FILE NAME = s:\jol\6300-6399\6346\023\micros\sht\D160132-sht-xsmain.dgn

STRAND ASSOCIATES®
1170 SOUTH HOUBOLT ROAD
JOLIET, ILLINOIS 60431
(815) 744-4200

USER NAME = amandaj	DESIGNED - MAG	REVISED -	
	DRAWN - AJJ	REVISED -	
PLOT SCALE = 20.0000 ' / in.	CHECKED - BMA	REVISED -	
PLOT DATE = 4/26/2012	DATE 4/25/2012	REVISED -	

STATE OF ILLINOIS
DEPARTMENT OF TRANSPORTATION

US 30 CROSS SECTIONS

SCALE: | SHEET OF SHEETS | STA. 422+00.00 TO STA. 423+00.00

F.A.P. RTE.	SECTION	COUNTY	TOTAL SHEETS	SHEET NO.
349	11 WRS-3	KENDALL	527	495

CONTRACT NO. 60132

FED. ROAD DIST. NO. 1 | ILLINOIS | FED. AID PROJECT