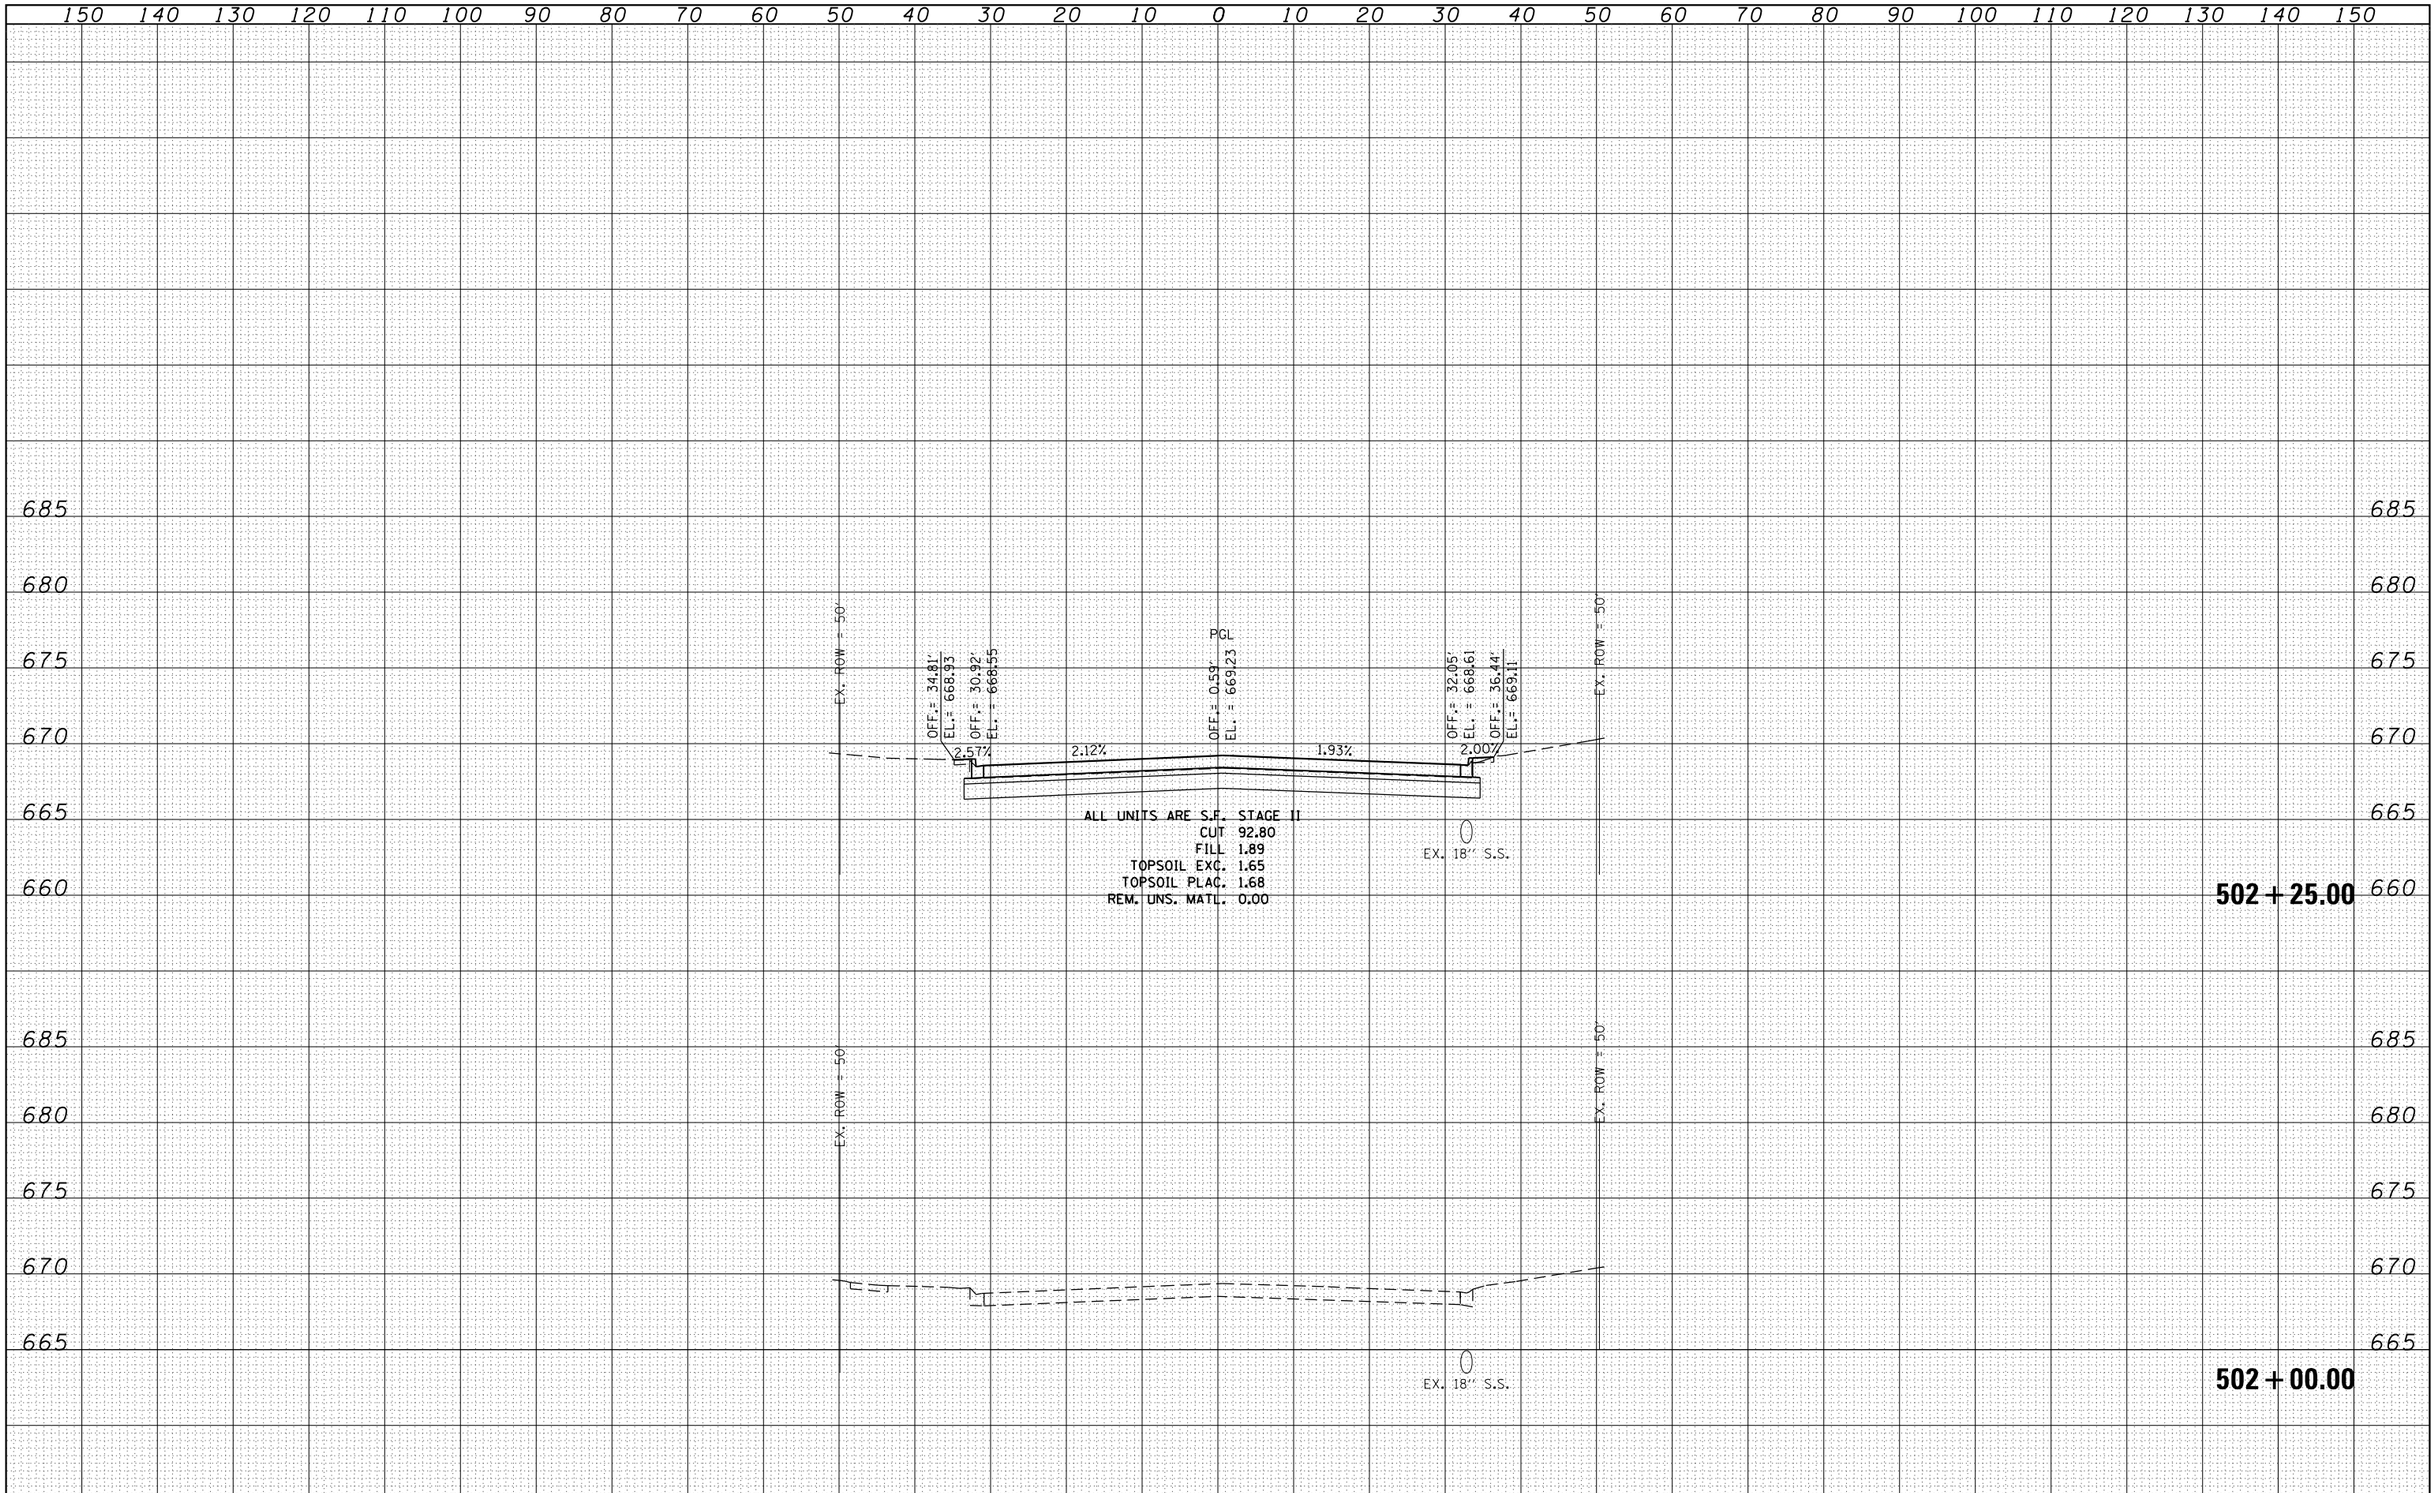

FINAL SURVEY		BY	DATE
NOTE BOOK	SURVEYED		
	PLOTTED		
	TEMPLATE		
	AREAS		
	AREAS CHECKED		
NO.			

ORIGINAL SURVEY		BY	DATE
NOTE BOOK	SURVEYED		
	PLOTTED		
	TEMPLATE		
	AREAS		
	AREAS CHECKED		
NO.			

FILE NAME = s:\jol\6300--6399\6346\023\micros\sht\D160132-sht-xsfifth.dgn	USER NAME = amandaj	DESIGNED - MAG	REVISED -
		CHECKED - BMA	REVISED -
	PLOT SCALE = 20.0000 ' / in.	DRAWN - AJJ	REVISED -
	PLOT DATE = 4/26/2012	CHECKED - MAG	REVISED -

STATE OF ILLINOIS
DEPARTMENT OF TRANSPORTATION

FIFTH STREET CROSS SECTIONS

SCALE: | SHEET NO. OF SHEETS | STA. 502+00.00 TO STA. 502+25.00

F.A.P. RTE.	SECTION	COUNTY	TOTAL SHEETS	SHEET NO.
349	11 WRS-3	KENDALL	527	517

CONTRACT NO. 60I32

FED. ROAD DIST. NO. 1 | ILLINOIS | FED. AID PROJECT