FINAL SURVEY	NOTE BOOK	NO.
SURVEYED	BY	
PLOTTED		
TEMPLATE		
AREAS		
AREAS CHECKED	DATE	

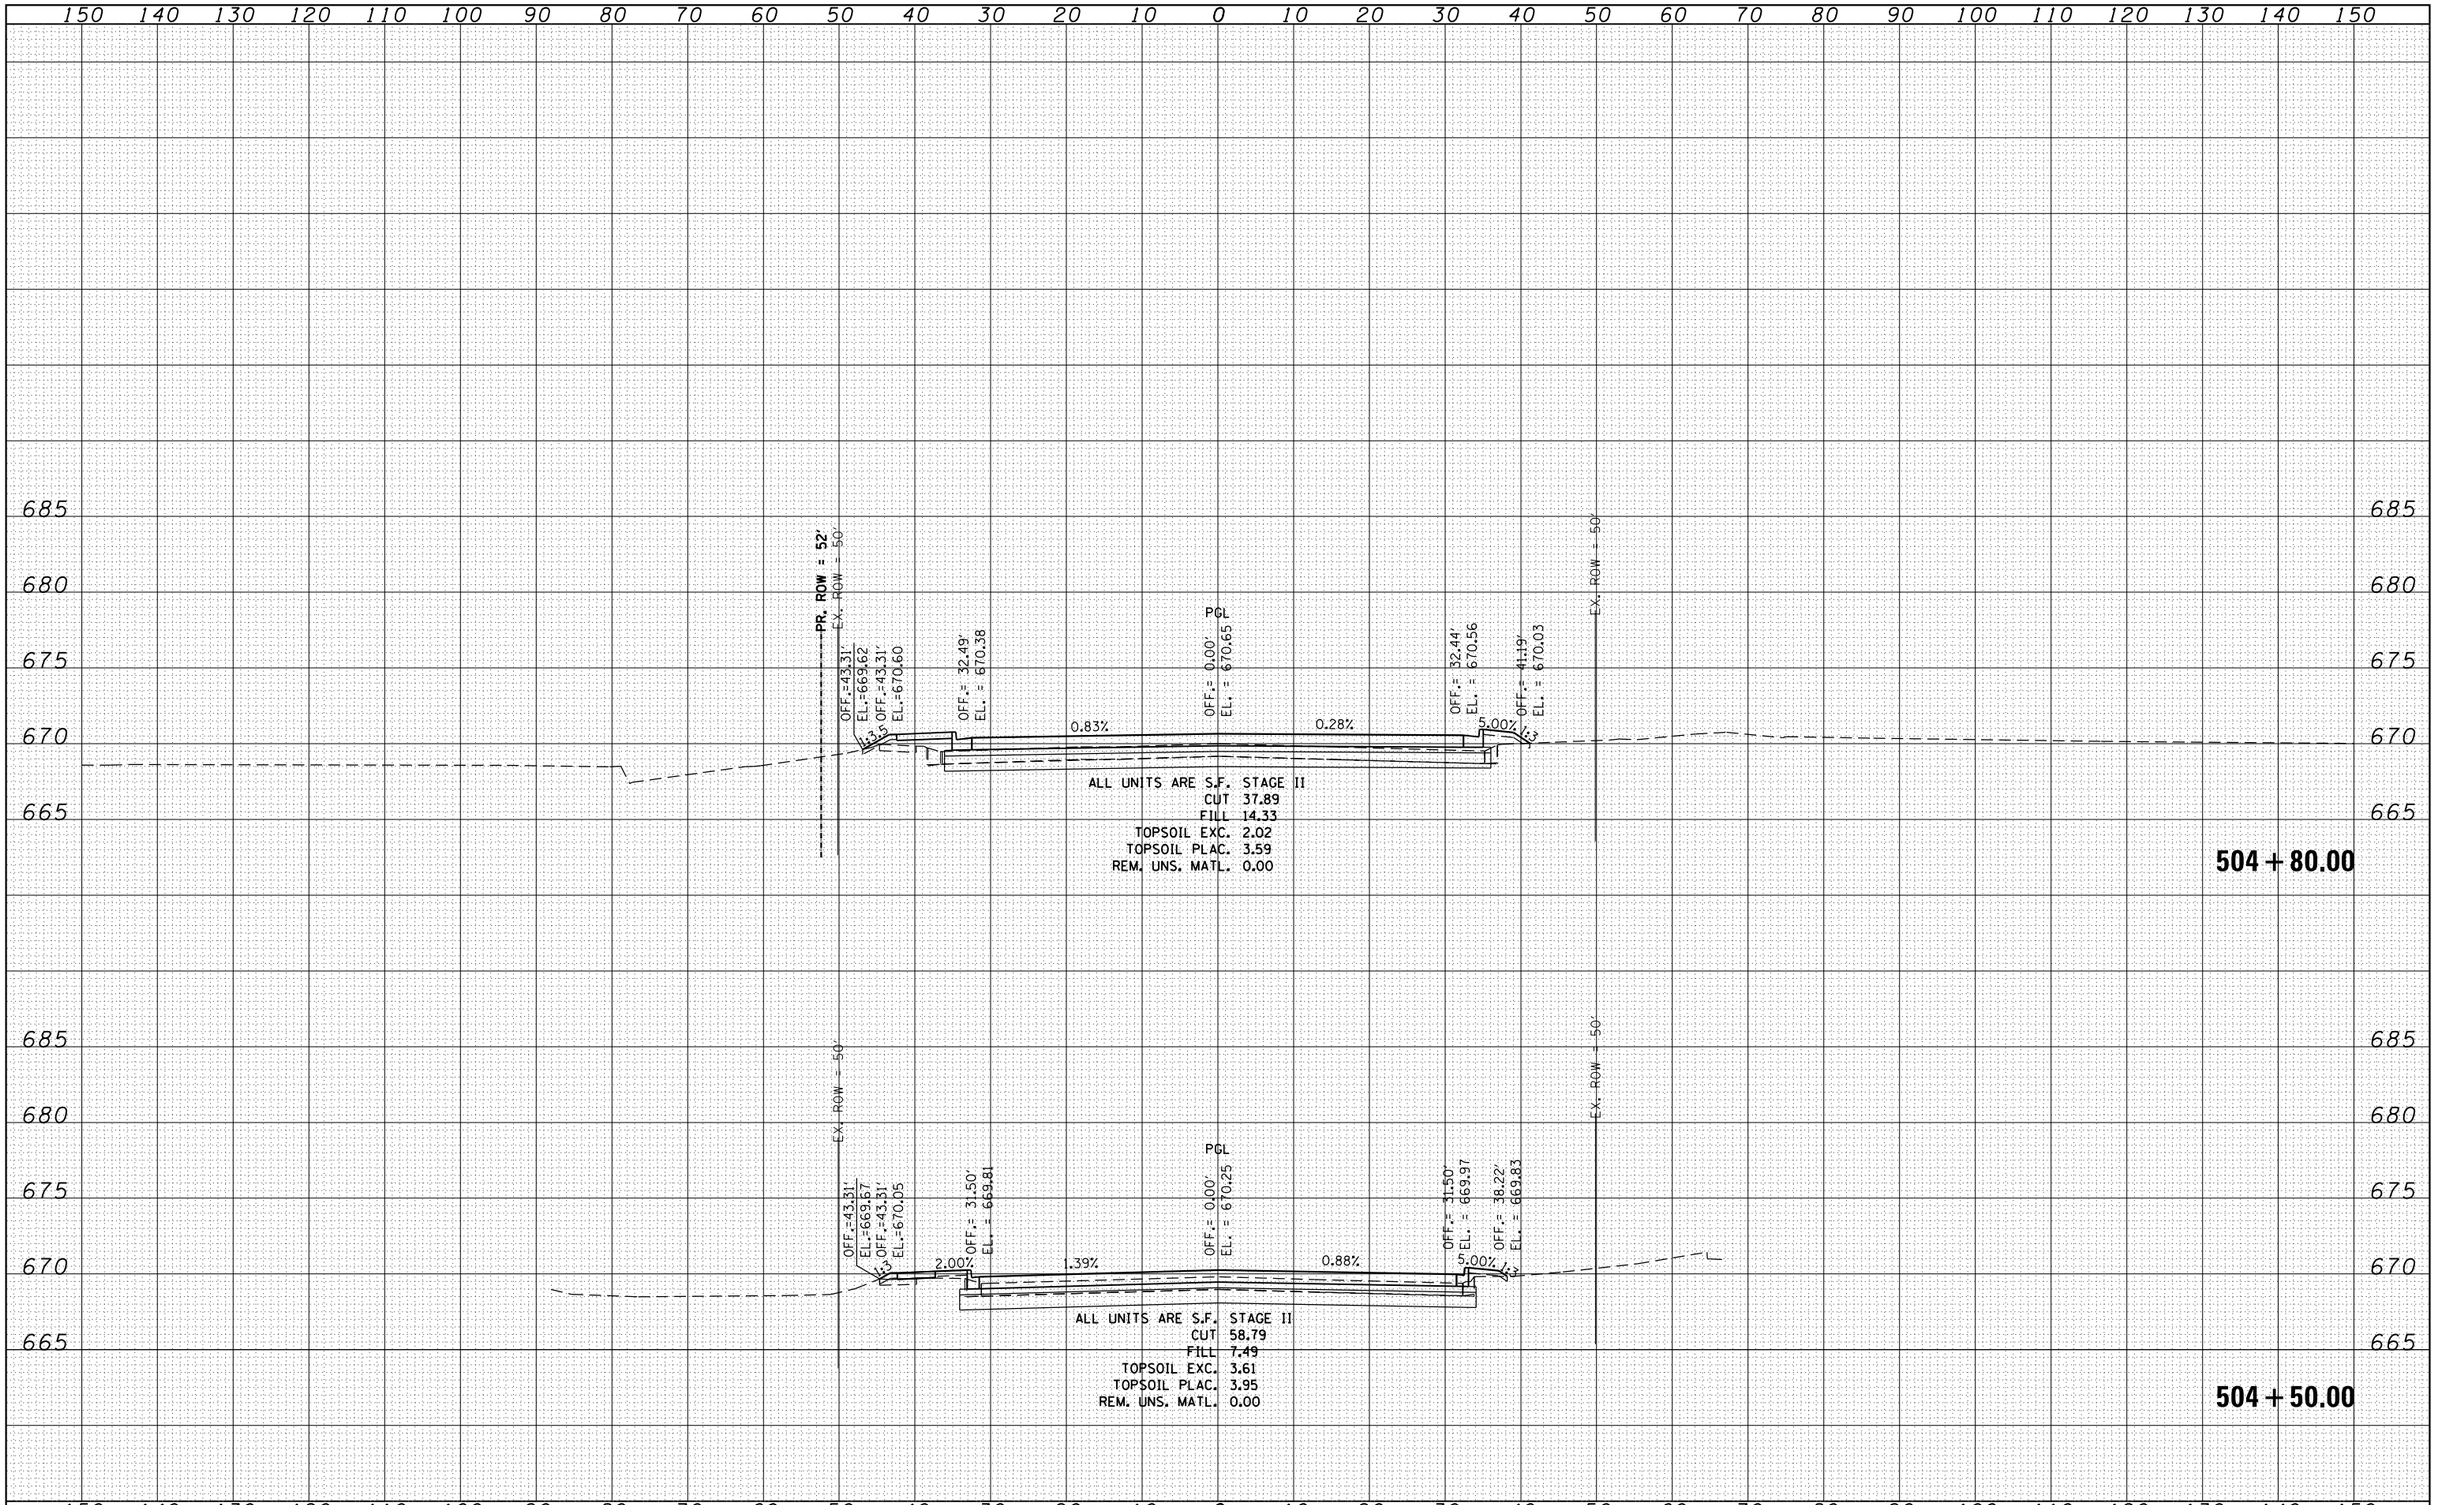

ORIGINAL SURVEY	NOTE BOOK	NO.
SURVEYED	BY	
PLOTED		
TEMPLATE		
AREAS		
AREAS CHECKED	DATE	

FILE NAME = s:\jol\6300--6399\6346\023\micros\sht\D160132-sht-xsfifth.dgn	USER NAME = amandaj	DESIGNED - MAG	REVISED -
		CHECKED - BMA	REVISED -
	PLOT SCALE = 20.0000 ' / in.	DRAWN - AJJ	REVISED -
	PLOT DATE = 4/26/2012	CHECKED - MAG	REVISED -

STATE OF ILLINOIS
DEPARTMENT OF TRANSPORTATION

FIFTH STREET CROSS SECTIONS

SCALE: | SHEET NO. OF SHEETS | STA. 504+50.00 TO STA. 504+80.00

F.A.P. RTE.	SECTION	COUNTY	TOTAL SHEETS	SHEET NO.
349	11 WRS-3	KENDALL	527	521
		CONTRACT NO. 60132		

FED. ROAD DIST. NO. 1 | ILLINOIS | FED. AID PROJECT