STAGE II

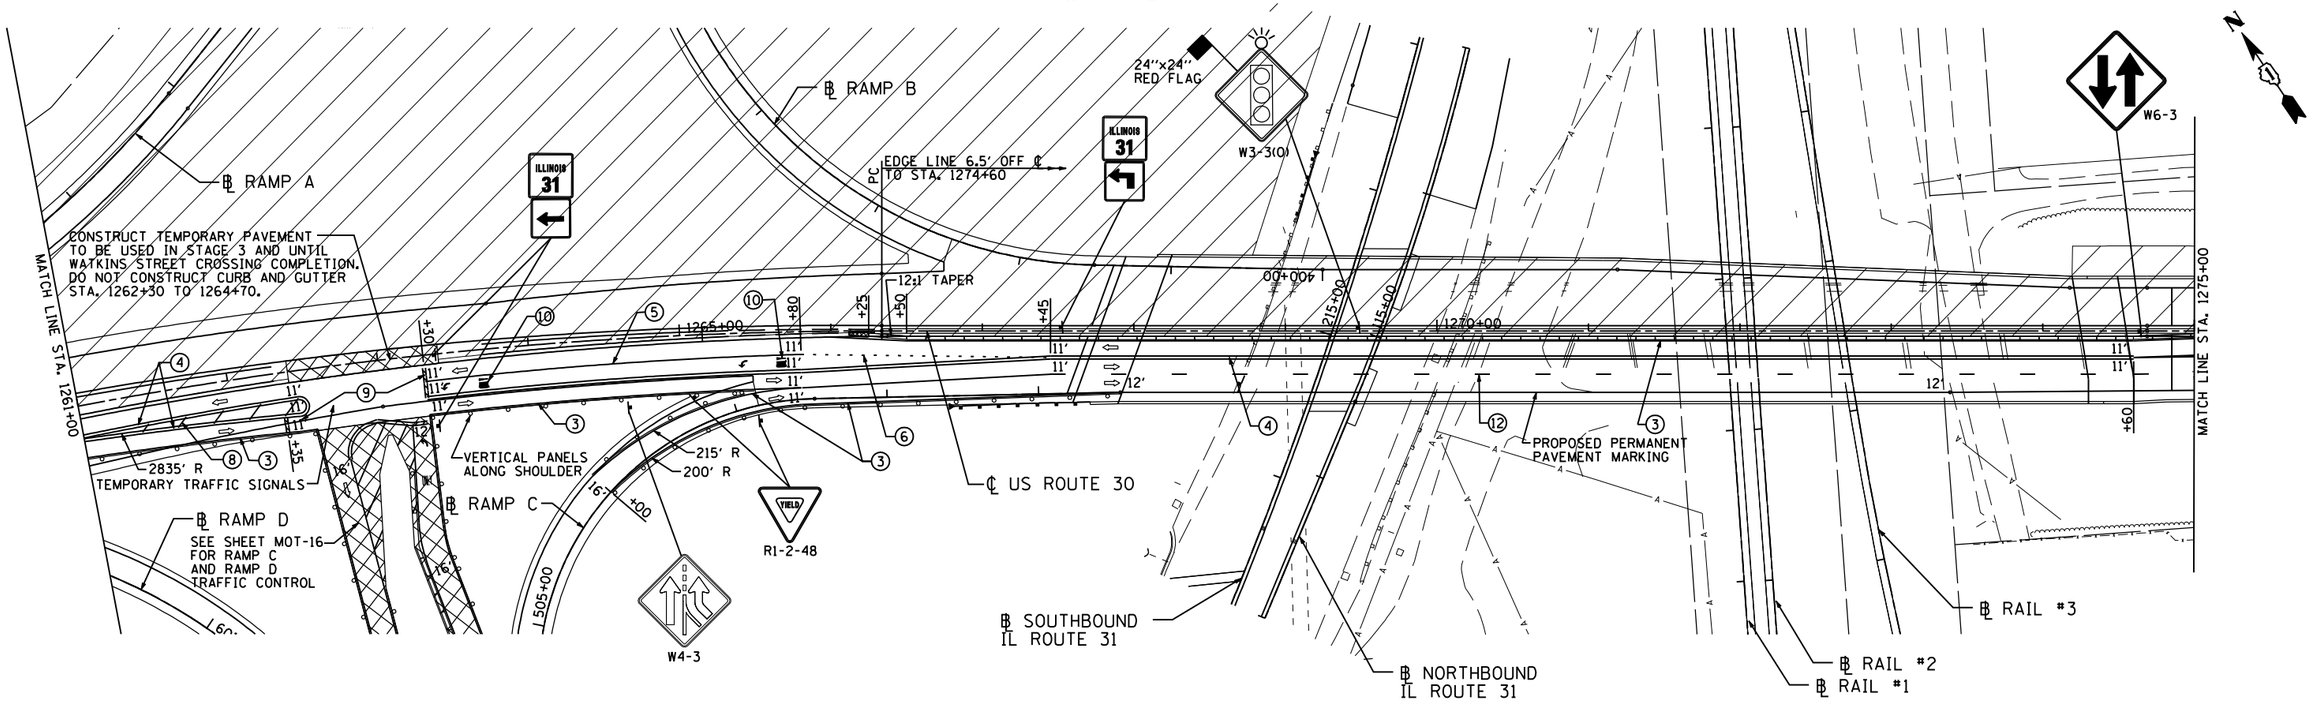

NOTE:
FOR APPROACH SIGNING REFER TO HIGHWAY STANDARD 701422

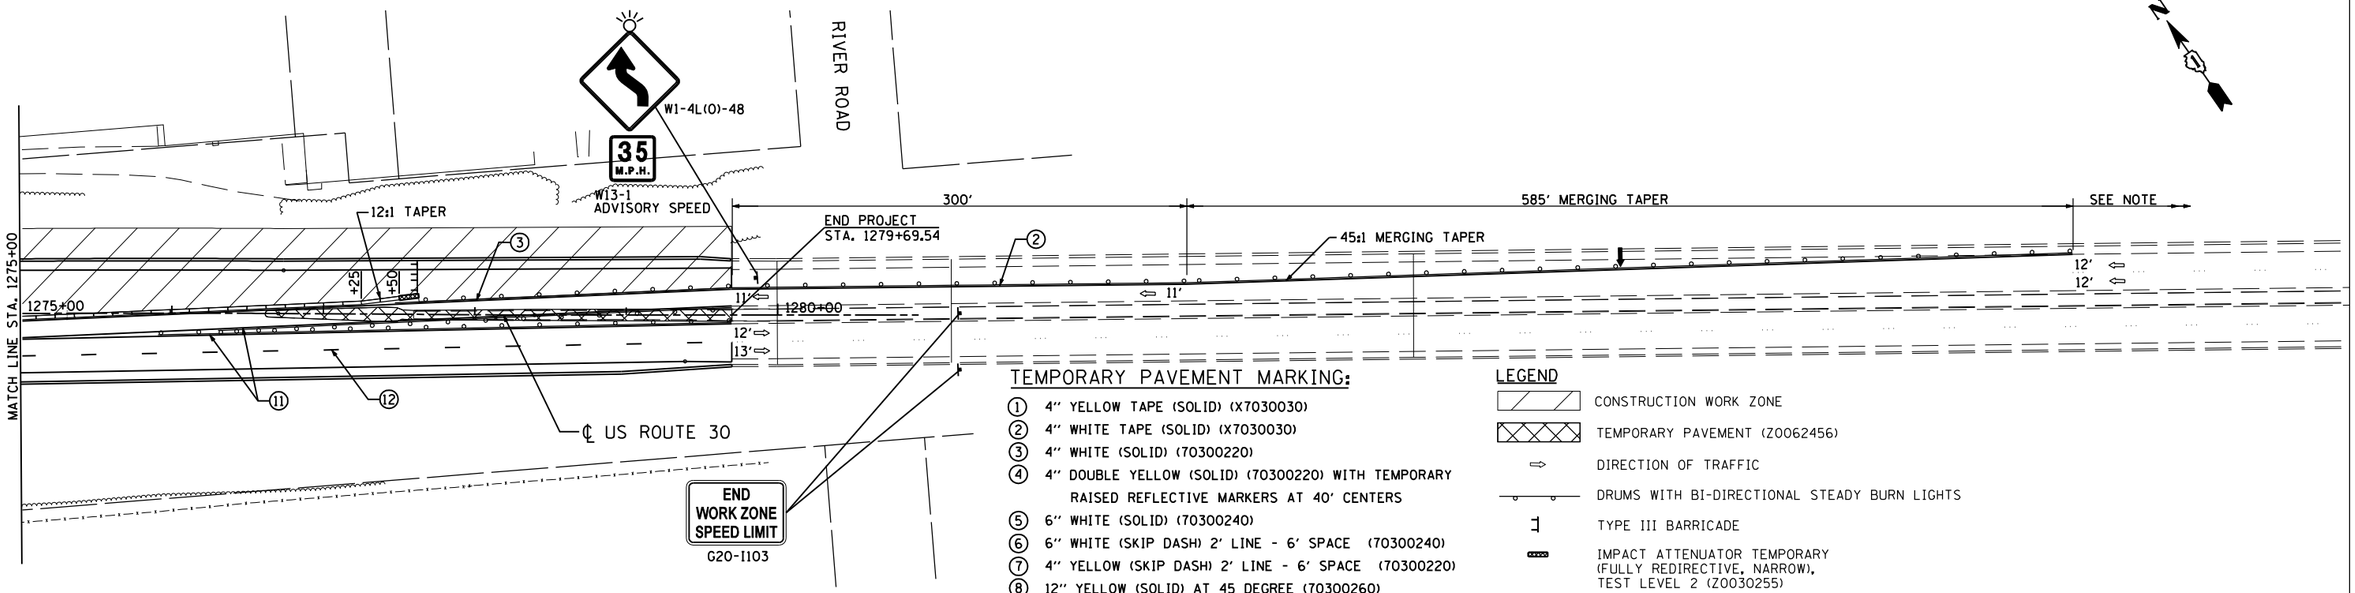

TEMPORARY PAVEMENT MARKING:

1. 4" YELLOW TAPE (SOLID) (X7030030)
2. 4" WHITE TAPE (SOLID) (X7030030)
3. 4" WHITE (SOLID) (70300220)
4. 4" DOUBLE YELLOW (SOLID) (70300220) WITH TEMPORARY RAISED REFLECTIVE MARKERS AT 40' CENTERS
5. 6" WHITE (SOLID) (70300240)
6. 6" WHITE (SKIP DASH) 2' LINE - 6' SPACE (70300240)
7. 4" YELLOW (SKIP DASH) 2' LINE - 6' SPACE (70300220)
8. 12" YELLOW (SOLID) AT 45 DEGREE (70300260)
9. 24" WHITE (SOLID) (70300280)
10. LETTERS AND SYMBOLS (70300210)
11. 4" YELLOW (SOLID) (70300220)
12. 4" WHITE (SKIP DASH) 10' LINE - 30' SPACE (70300220)

LEGEND

- CONSTRUCTION WORK ZONE
- TEMPORARY PAVEMENT (Z0062456)
- DIRECTION OF TRAFFIC
- DRUMS WITH BI-DIRECTIONAL STEADY BURN LIGHTS
- TYPE III BARRICADE
- IMPACT ATTENUATOR TEMPORARY (FULLY REDIRECTIVE, NARROW, TEST LEVEL 2 (Z0030255)
- TEMPORARY CONCRETE BARRIER (70400100)
- FLASHING ARROW BOARD

50 0 50 100 150 200
SCALE IN FEET
SCALE: 1" = 50'

USER NAME = 1654	DESIGNED - JWB	REVISED -
	DRAWN - JWB	REVISED -
PLOT SCALE = 100.0000 ' / IN.	CHECKED - RS	REVISED -
PLOT DATE = 8/8/2012	DATE - 06/15/2012	REVISED -

STATE OF ILLINOIS
DEPARTMENT OF TRANSPORTATION

U.S. ROUTE 30 AT IL ROUTE 31
SUGGESTED STAGING AND TRAFFIC CONTROL – STAGE 2
U.S. ROUTE 30

SCALE: 1"=50' | SHEET NO. MOT-14 | STA. 1261+00 TO STA. 1280+93

F.A.P. RTE.	SECTION	COUNTY	TOTAL SHEETS	SHEET NO.
349	(10 & 11 VB) R-3	•	507	101
• KANE AND KENDALL		CONTRACT NO. 60I33		
ILLINOIS	FED. AID PROJECT			

n:\jobs2010\20103003\cad\site\dgn\00\D160133-sht-mot-52-02.dgn
8/8/2012 2:02:36 PM