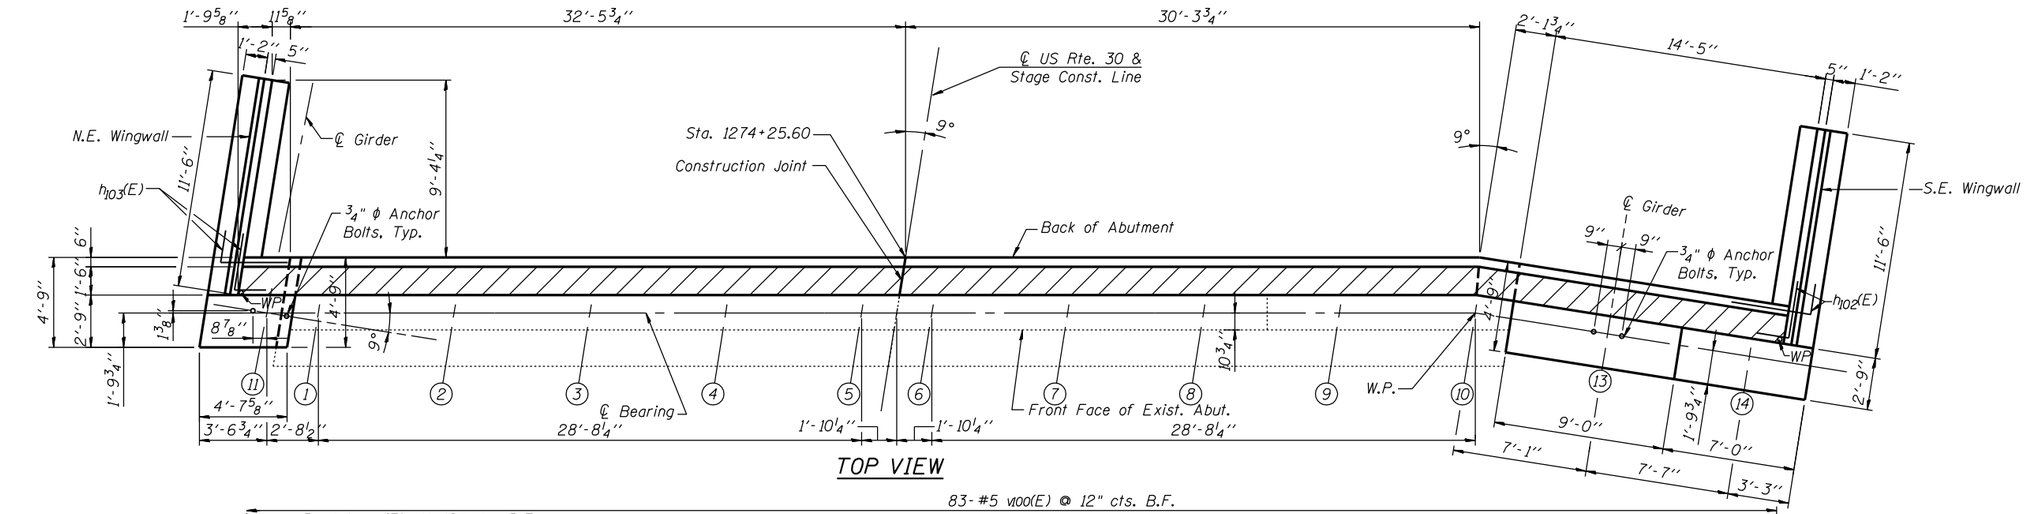

TOP VIEW

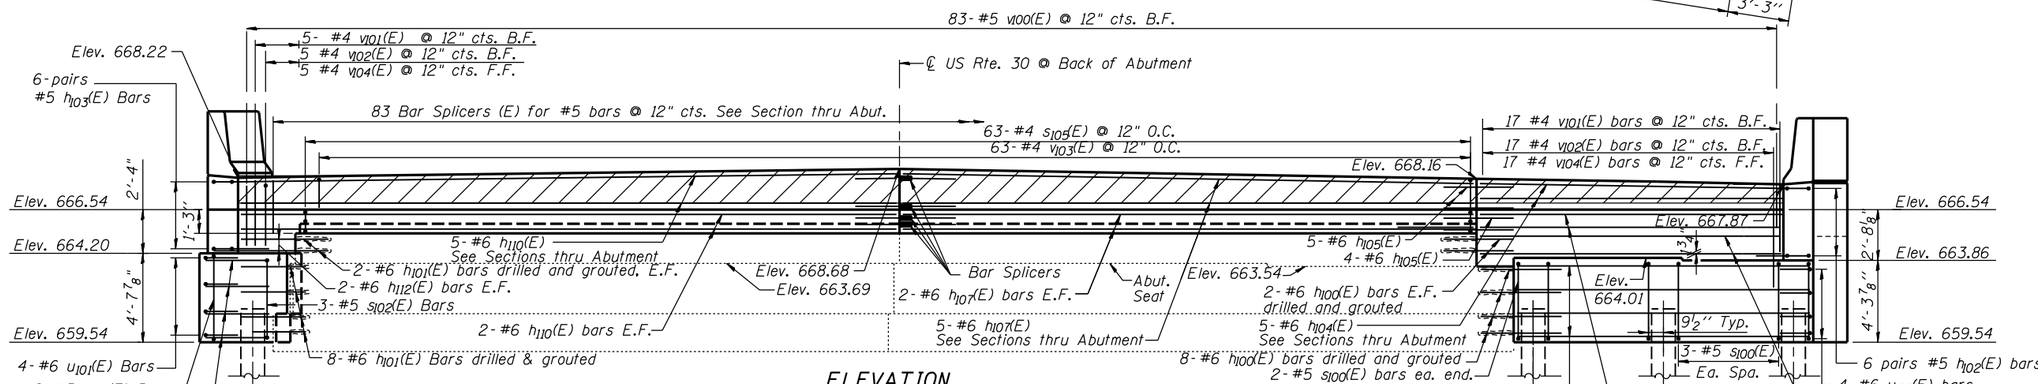

ELEVATION

(Looking South at East Abut.)

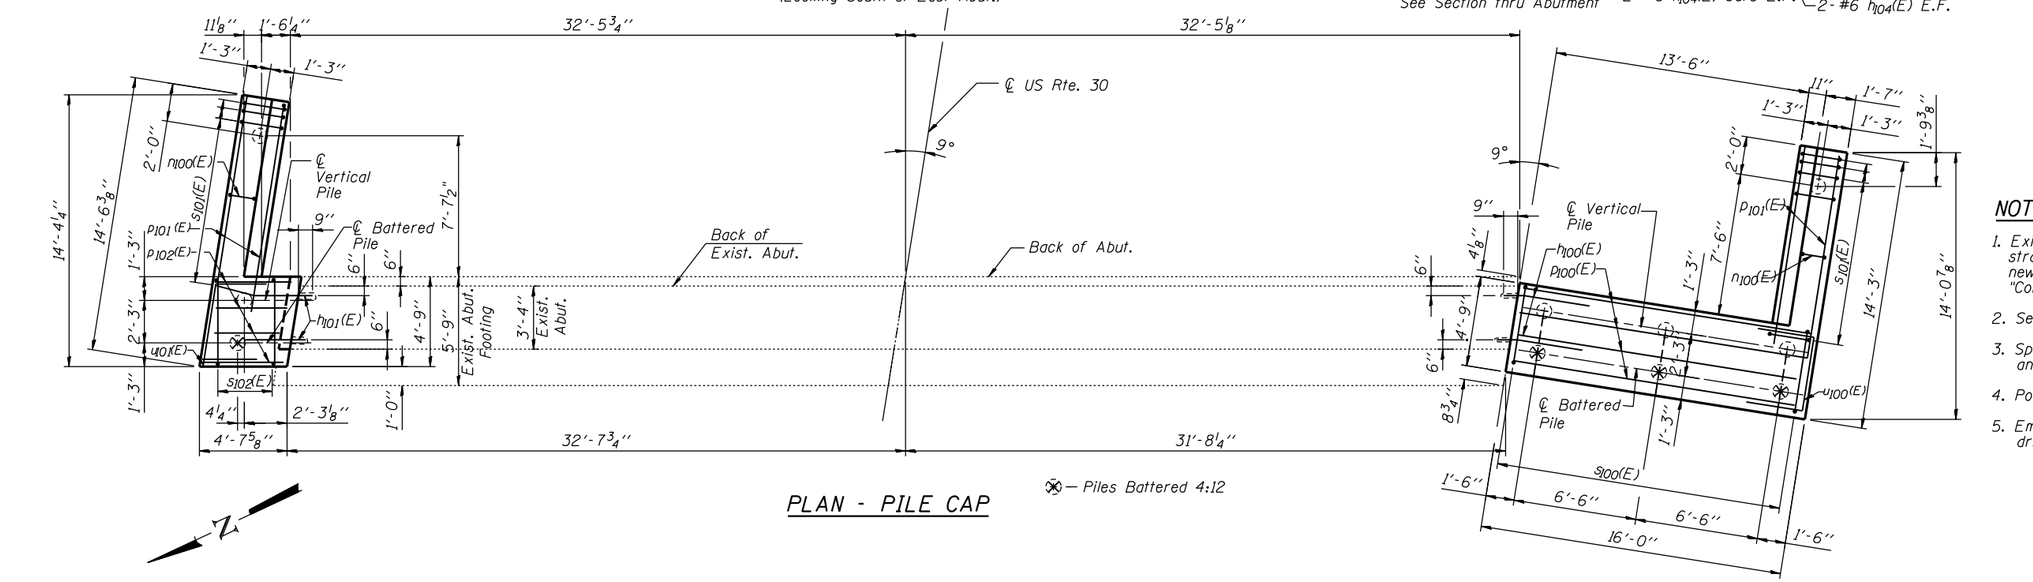

PLAN - PILE CAP

NOTES:

1. Existing reinforcement shall be cleaned, straightened and incorporated into the new construction. Cost included with "Concrete Removal".
2. See Sheet S61 for reinforcement details.
3. Space reinforcement in cap to miss anchor bolts.
4. Pour steps monolithically with cap.
5. Embedment depth for #6 bars drilled & grouted is 9".

GRÄEF
8501 W. Higgins Road; Suite 280
Chicago, Illinois 60631; (773) 399-0112

USER NAME =	DESIGNED - M.A.D. 6/25/2012	REVISED -	
	CHECKED - D.F.W. 6/25/2012	REVISED -	
PLOT SCALE =	DRAWN - E.E.J. 6/25/2012	REVISED -	
PLOT DATE =	CHECKED - J.A.Z. 6/25/2012	REVISED -	

STATE OF ILLINOIS
DEPARTMENT OF TRANSPORTATION

EAST ABUTMENT
STRUCTURE NO. 045-0039
SHEET NO. S59 OF 116 SHEETS

F.A.P. RTE.	SECTION	COUNTY	TOTAL SHEETS	SHEET NO.
349	(10 & 11VB) R-3	KANE	507	280
		CONTRACT NO. 60133		
	ILLINOIS FED. AID PROJECT			

H:\Jobs2010\20103003\CAD\Structural\dgn\045-0039_Final\00\D160133-s059-e-abut.dgn
6/26/2012 11:22:41 AM