| FINAL SURVEY | NOTE BOOK | NO. |
|---|---|---|

SURVEYED
PLOTTED
TEMPLATE
AREAS
AREAS CHECKED

BY

DATE

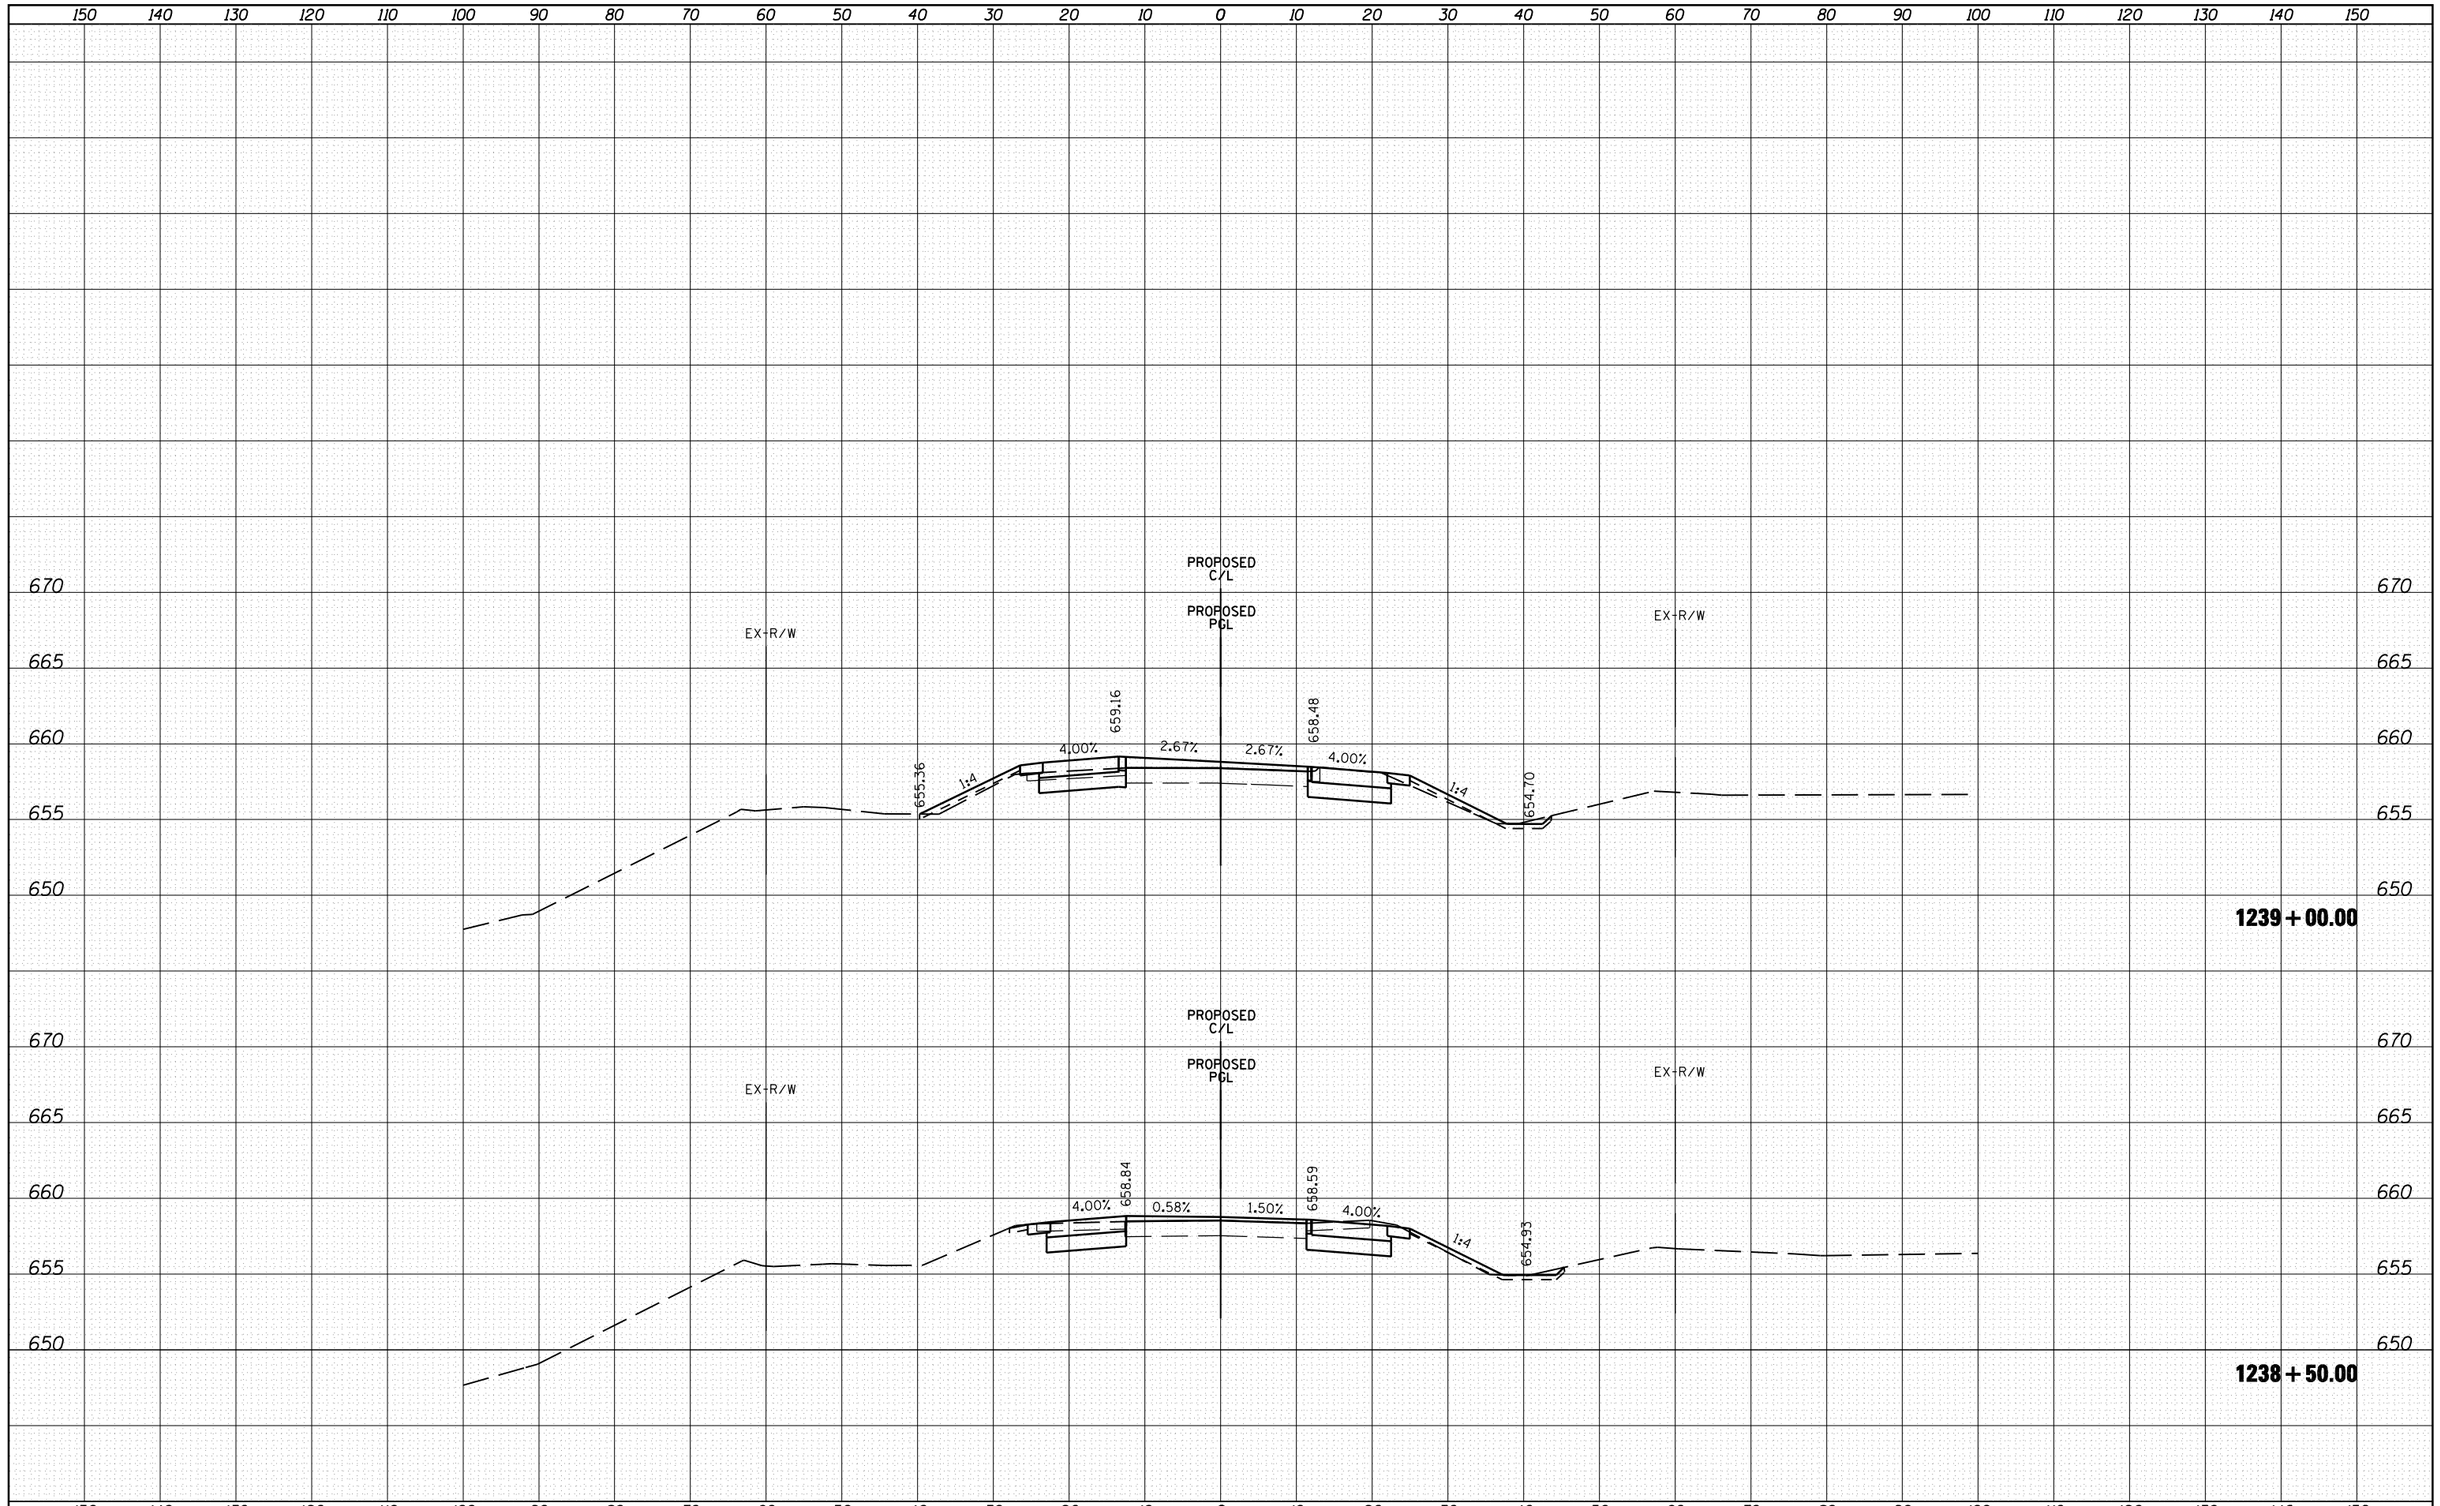


| FILE NAME = | USER NAME = 1654 | DESIGNED - NGS | REVISED - |
|---|---|---|---|
| h:\jobs2010\20103003\cad\site\dgn\refs\US-30\D | 60133-sht-US30-xsec.dgn | DRAWN - NGS | REVISED - |
| | PLOT SCALE = 20.0000 ' / IN. | CHECKED - RS | REVISED - |
| | PLOT DATE = 6/15/2012 | DATE - 06/15/2012 | REVISED - |

**STATE OF ILLINOIS**
**DEPARTMENT OF TRANSPORTATION**

**U.S. ROUTE 30 AT IL ROUTE 31**
**CROSS SECTIONS – U.S. ROUTE 30**

SCALE: | SHEET NO. 4 OF 41 SHEETS | STA. 1238+50.00 TO STA. 1239+00.00

| F.A. RTE. | SECTION | COUNTY | TOTAL SHEETS | SHEET NO. |
|---|---|---|---|---|
| 349 | (10 & 11 VB) R-3 | • | 507 | 389 |
| | • KANE AND KENDALL | | CONTRACT NO. 60I33 | |
| | ILLINOIS FED. AID PROJECT | | | |