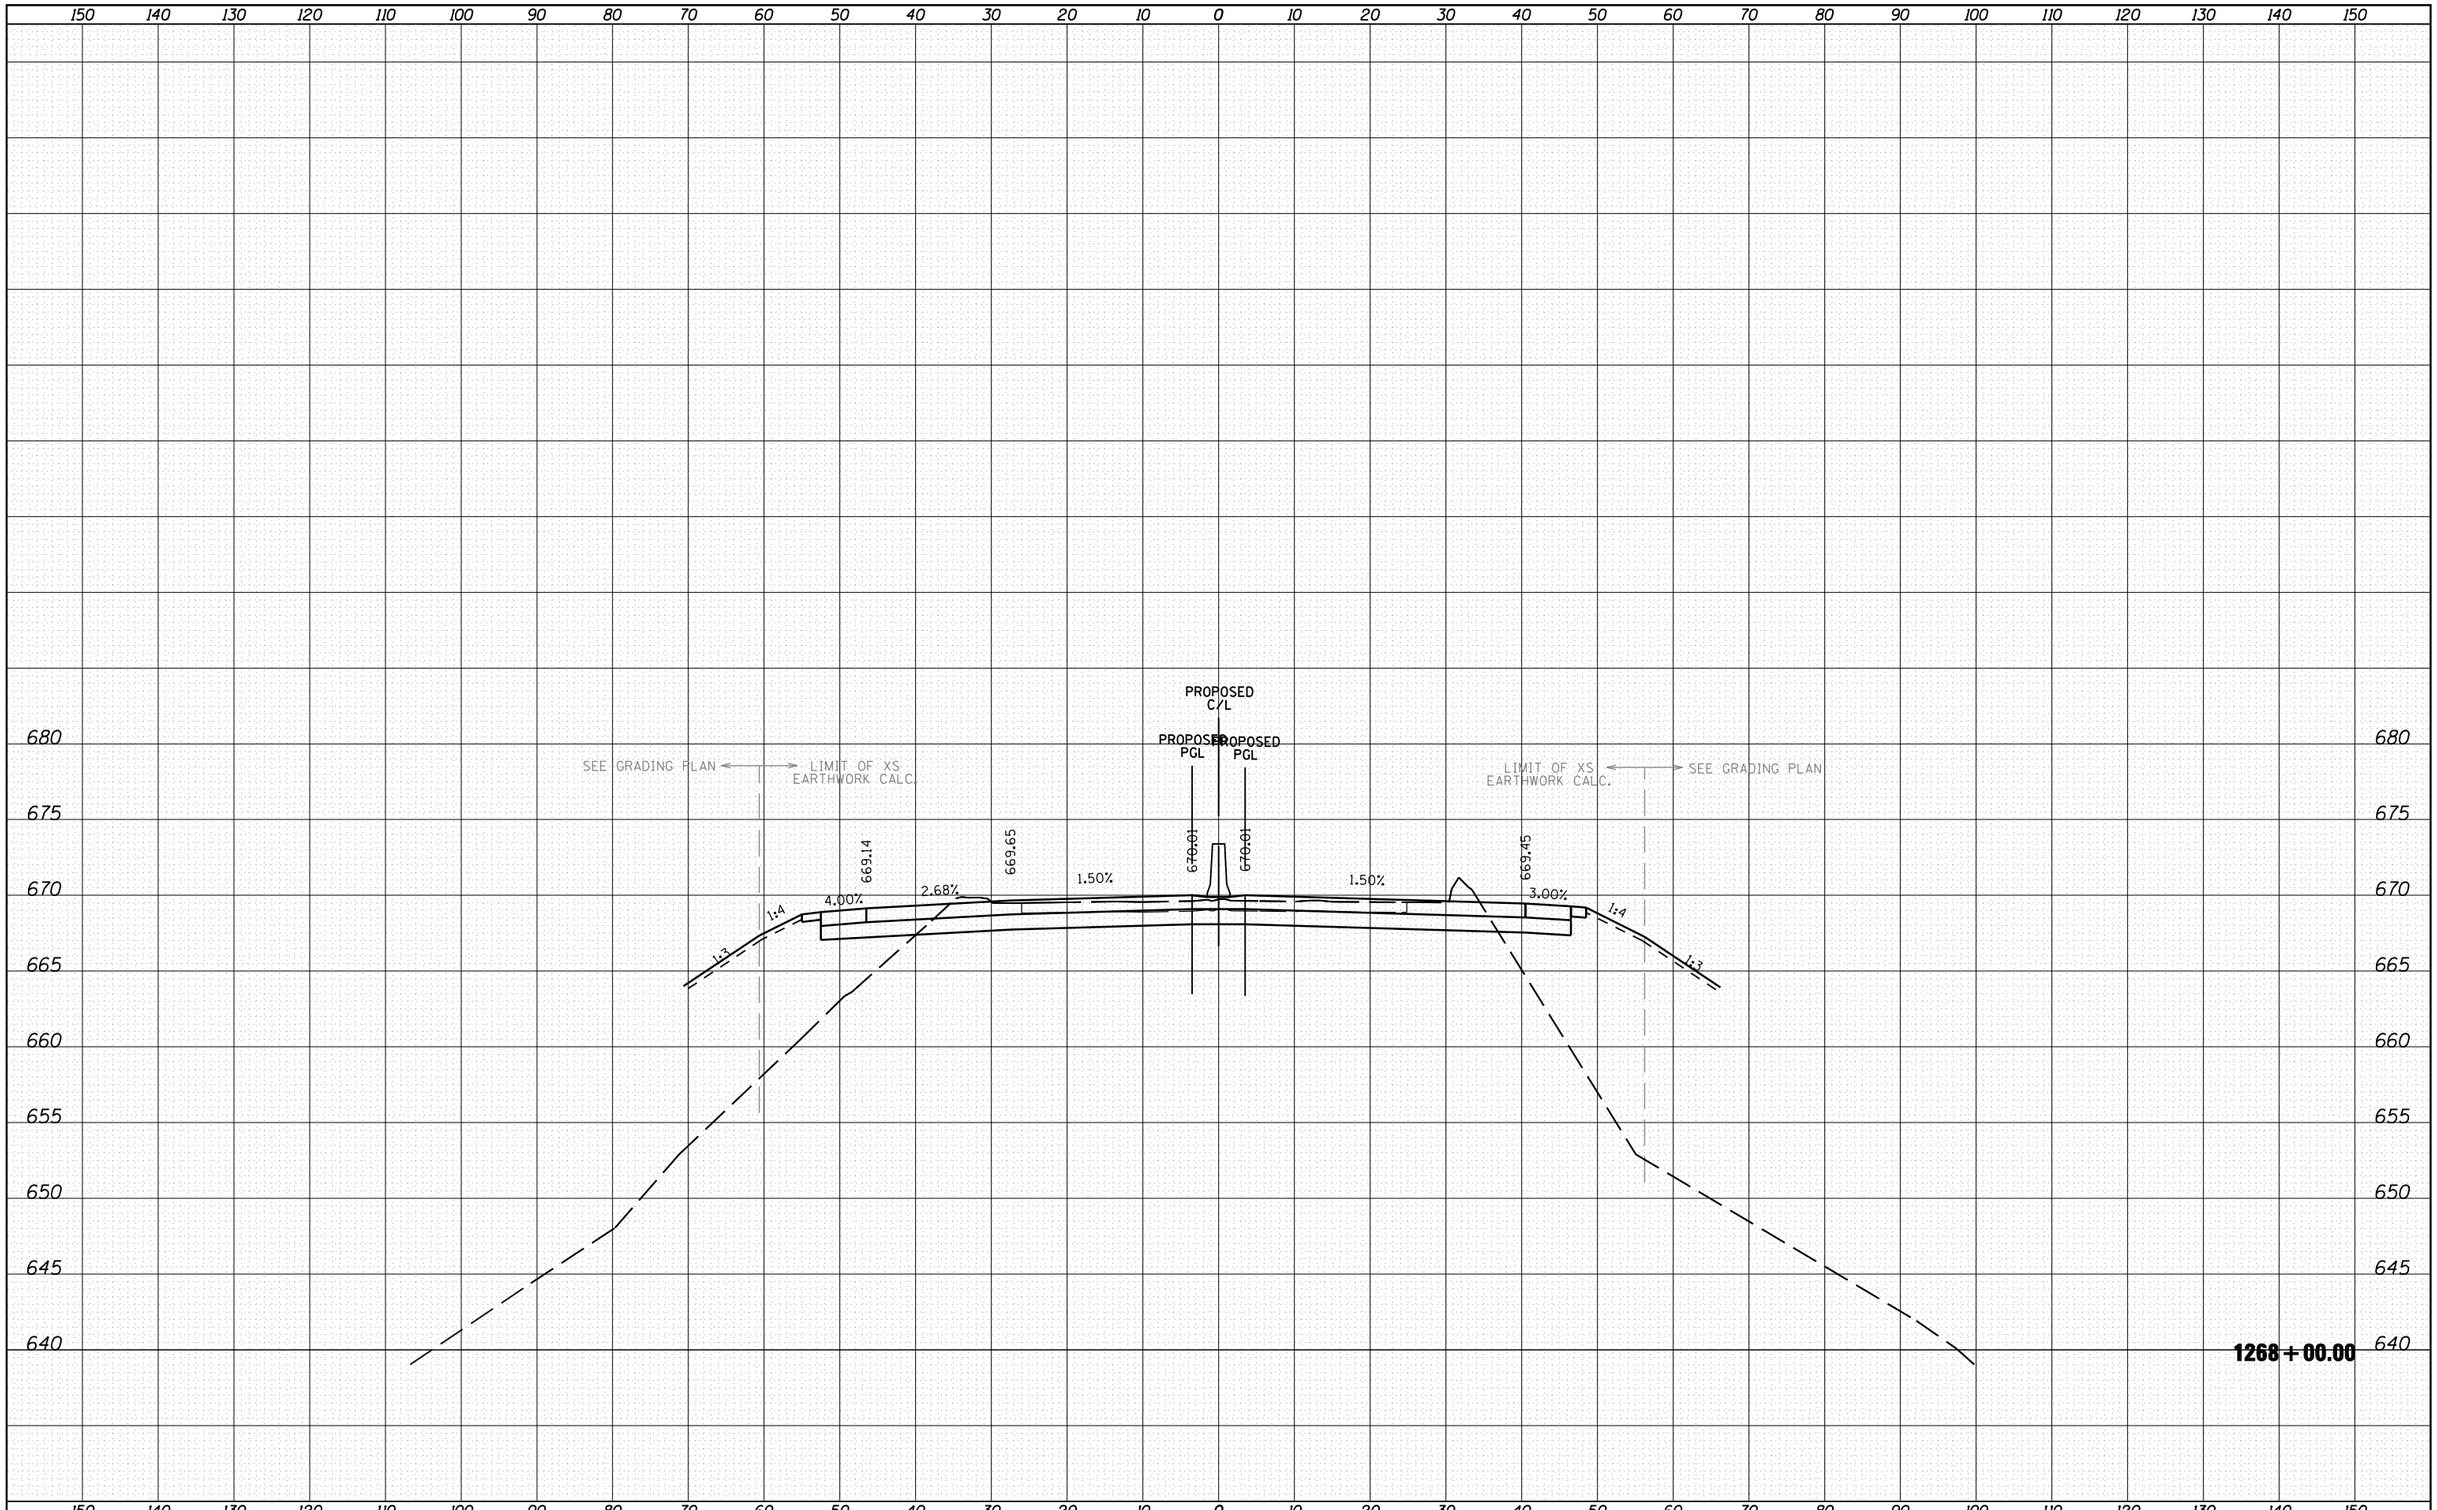

FINAL SURVEY	BY	DATE
SURVEYED		
PLOTTED		
TEMPLATE		
AREAS		
AREAS CHECKED		
NOTE BOOK		
NO.		

ORIGINAL SURVEY	BY	DATE
SURVEYED		
PLOTTED		
TEMPLATE		
AREAS		
AREAS CHECKED		
NOTE BOOK		
NO.		

FILE NAME = h:\jobs2010\20103003\cad\site\dgn\refs\US-30\D60133-sht-US30-xsec.dgn	USER NAME = 1654	DESIGNED - NGS	REVISED -
		DRAWN - NGS	REVISED -
	PLOT SCALE = 20.0000 ' / IN.	CHECKED - RS	REVISED -
	PLOT DATE = 5/16/2012	DATE - 05/11/2012	REVISED -

STATE OF ILLINOIS
DEPARTMENT OF TRANSPORTATION

U.S. ROUTE 30 AT IL ROUTE 31
CROSS SECTIONS – U.S. ROUTE 30

SCALE: | SHEET NO. 35 OF 41 SHEETS | STA. 1268+00.00 TO STA. 1268+00.00

F.A. RTE.	SECTION	COUNTY	TOTAL SHEETS	SHEET NO.
349	(10 & 11 VB) R-3	*	507	420
* KANE AND KENDALL		CONTRACT NO. 60133		
ILLINOIS	FED. AID PROJECT			