FINAL SURVEY	NOTE BOOK	NO.

DATE	BY
SURVEYED	
PLOTTED	
TEMPLATE	
AREAS	
AREAS CHECKED	

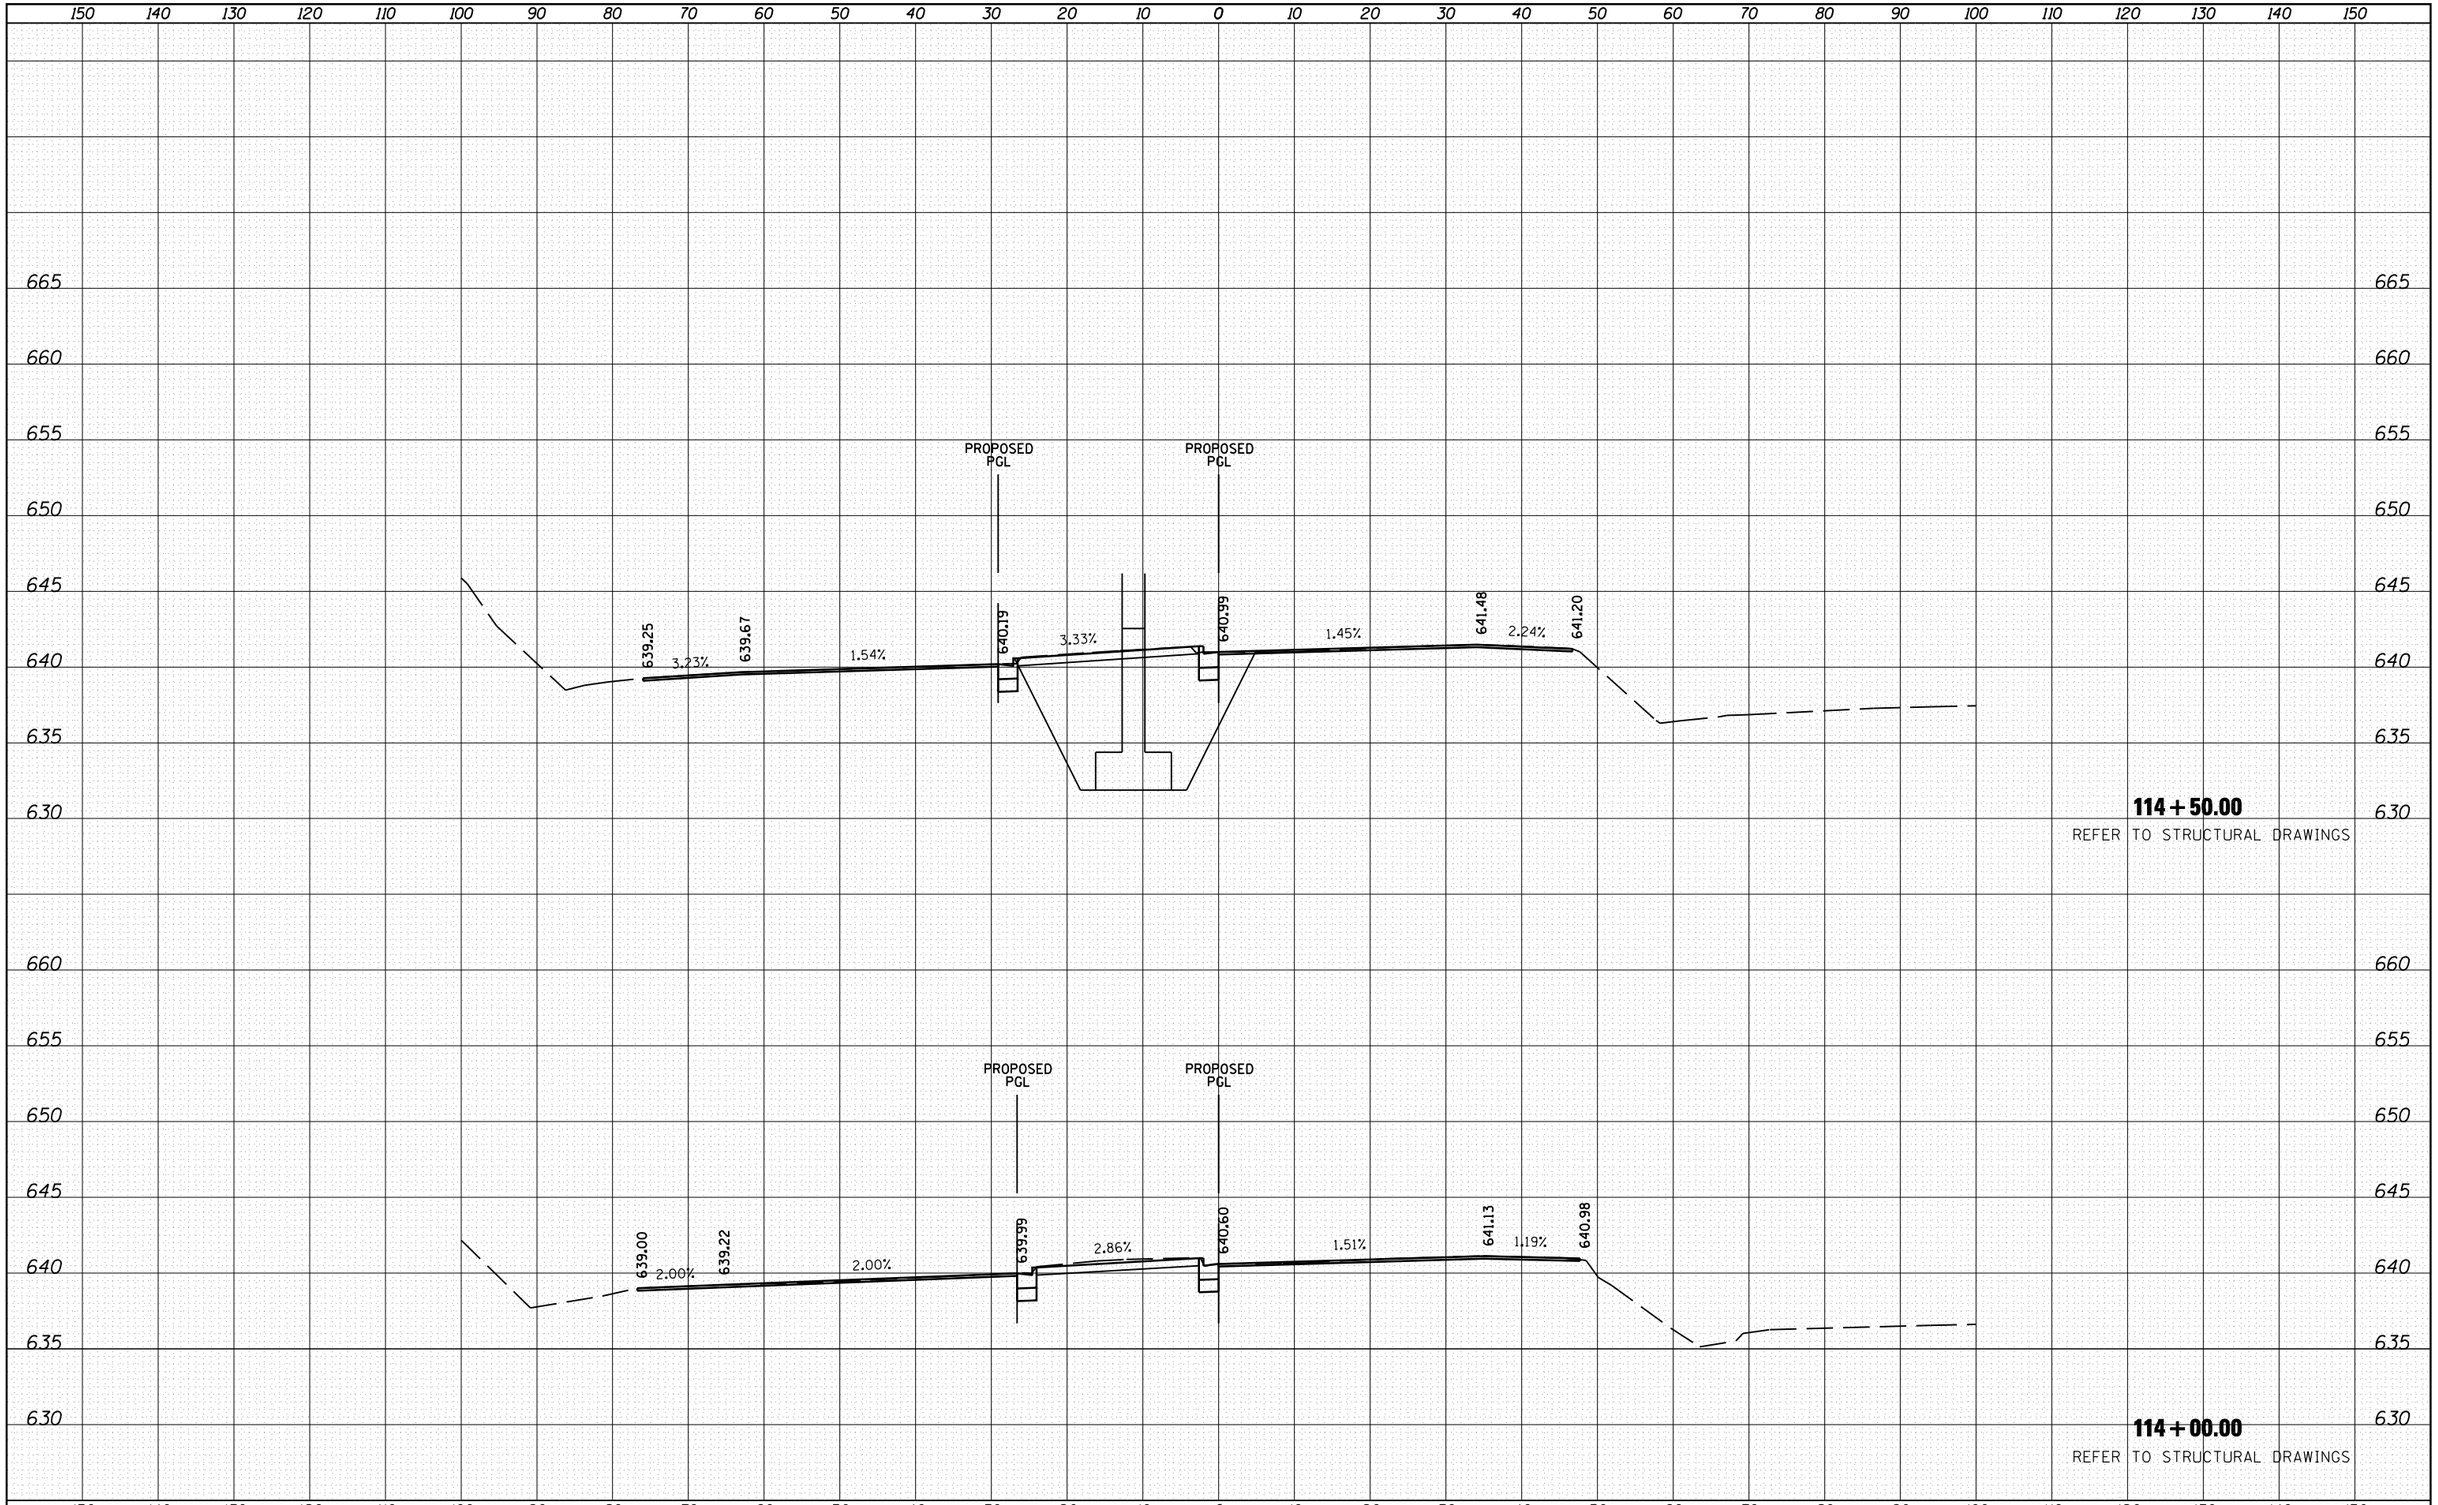

ORIGINAL SURVEY	NOTE BOOK	NO.

DATE	BY
SURVEYED	
PLOTTED	
TEMPLATE	
AREAS	
AREAS CHECKED	

FILE NAME = h:\jobs2010\20103003\cad\site\dgn\refs\IL-31\D160133-sht_IL31-xsec-NB.dgn	USER NAME = 1654	DESIGNED - NGS	REVISED -
		DRAWN - NGS	REVISED -
	PLOT SCALE = 20.0000 ' / IN.	CHECKED - RS	REVISED -
	PLOT DATE = 5/16/2012	DATE - 05/11/2012	REVISED -

STATE OF ILLINOIS
DEPARTMENT OF TRANSPORTATION

U.S. ROUTE 30 AT IL ROUTE 31
CROSS SECTIONS – IL ROUTE 31

SCALE: | SHEET NO. 17 OF 39 SHEETS | STA. 114+00.00 | TO STA. 114+50.00

F.A. RTE.	SECTION	COUNTY	TOTAL SHEETS	SHEET NO.
349	(10 & 11 VB) R-3	•	507	443
	• KANE AND KENDALL		CONTRACT NO. 60133	
	ILLINOIS FED. AID PROJECT			