FINAL SURVEY	NOTE BOOK	BY	DATE
SURVEYED			
PLOTTED			
TEMPLATE			
AREAS			
AREAS CHECKED			
NO.			

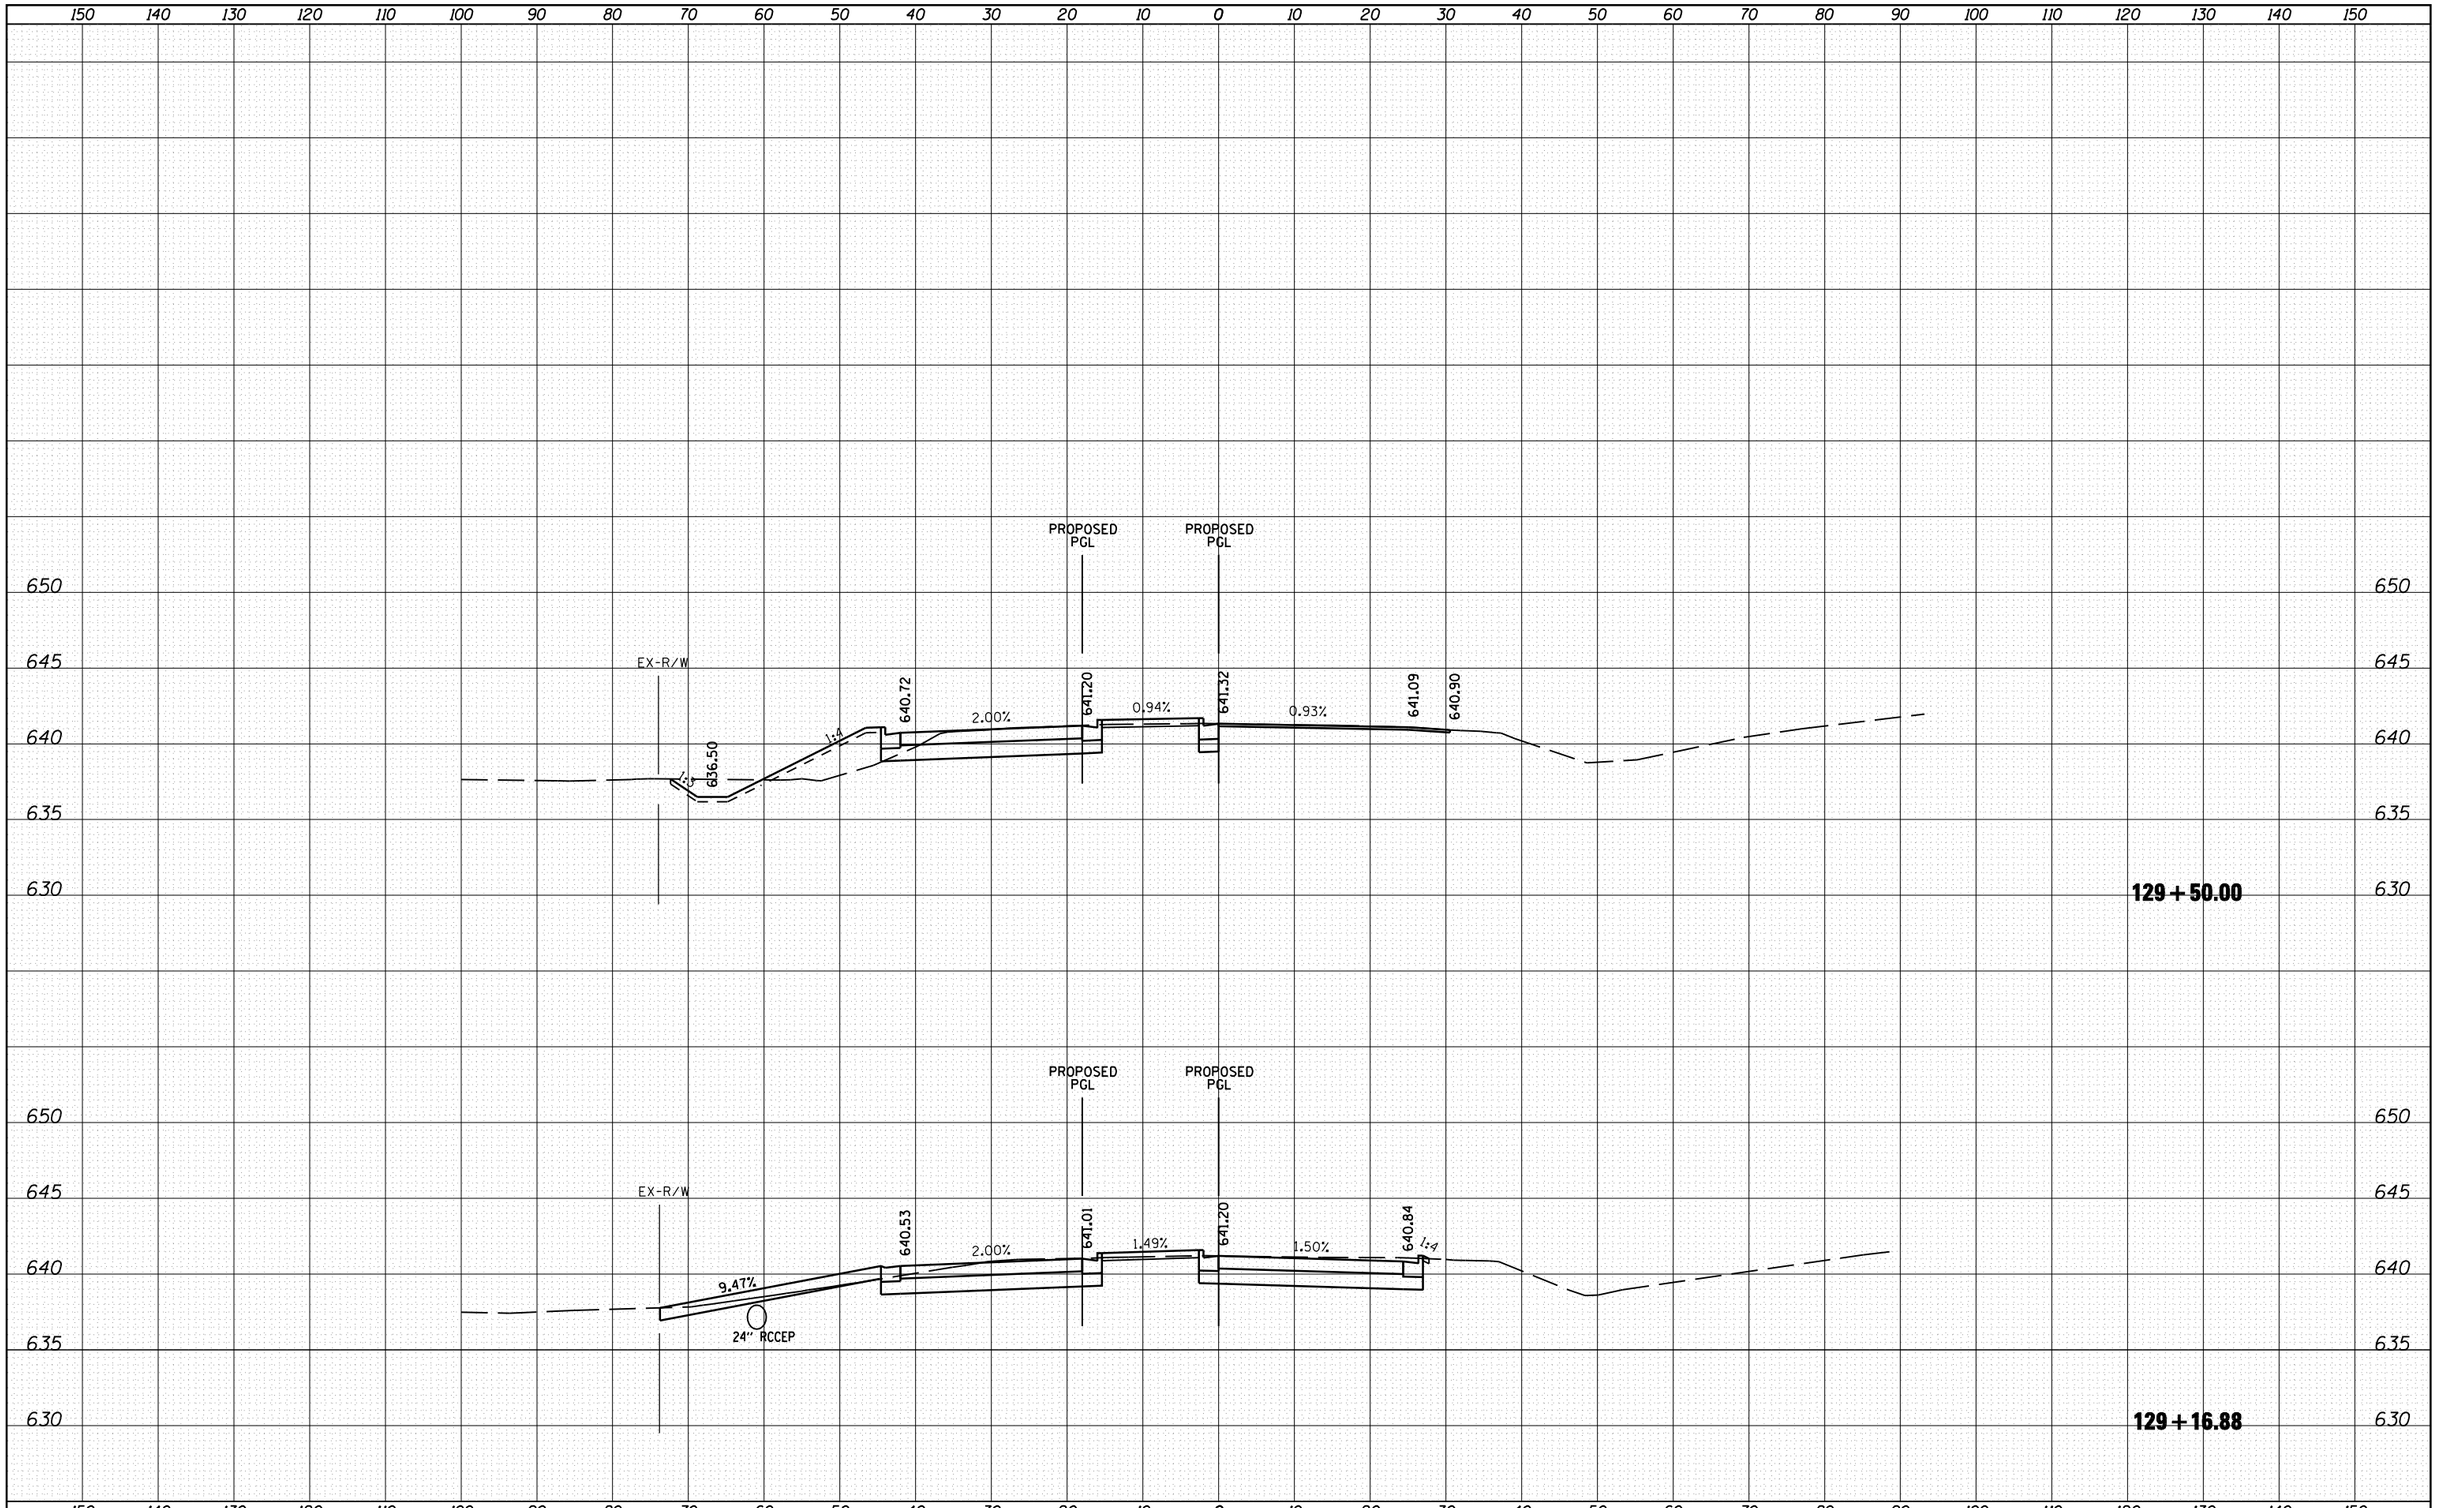

ORIGINAL SURVEY	NOTE BOOK	BY	DATE
SURVEYED			
PLOTTED			
TEMPLATE			
AREAS			
AREAS CHECKED			
NO.			

FILE NAME =	USER NAME = 1654	DESIGNED - NGS	REVISED -
h:\jobs2010\20103003\cad\site\dgn\refs\IL-31\DI60133-sht_IL31-xsec-NB.dgn		DRAWN - NGS	REVISED -
	PLOT SCALE = 20.0000 ' / IN.	CHECKED - RS	REVISED -
	PLOT DATE = 6/15/2012	DATE - 06/15/2012	REVISED -

STATE OF ILLINOIS
DEPARTMENT OF TRANSPORTATION

U.S. ROUTE 30 AT IL ROUTE 31
CROSS SECTIONS – IL ROUTE 31

SCALE: | SHEET NO. 31 OF 39 SHEETS | STA. 129+16.88 TO STA. 129+50.00

F.A. RTE.	SECTION	COUNTY	TOTAL SHEETS	SHEET NO.
349	(10 & 11 VB) R-3	•	507	457
	• KANE AND KENDALL		CONTRACT NO. 60I33	
	ILLINOIS	FED. AID PROJECT		