FINAL SURVEY		BY	DATE
	SURVEYED		
	PLOTTED		
NOTE BOOK	TEMPLATE		
	AREAS		
NO.	AREAS CHECKED		

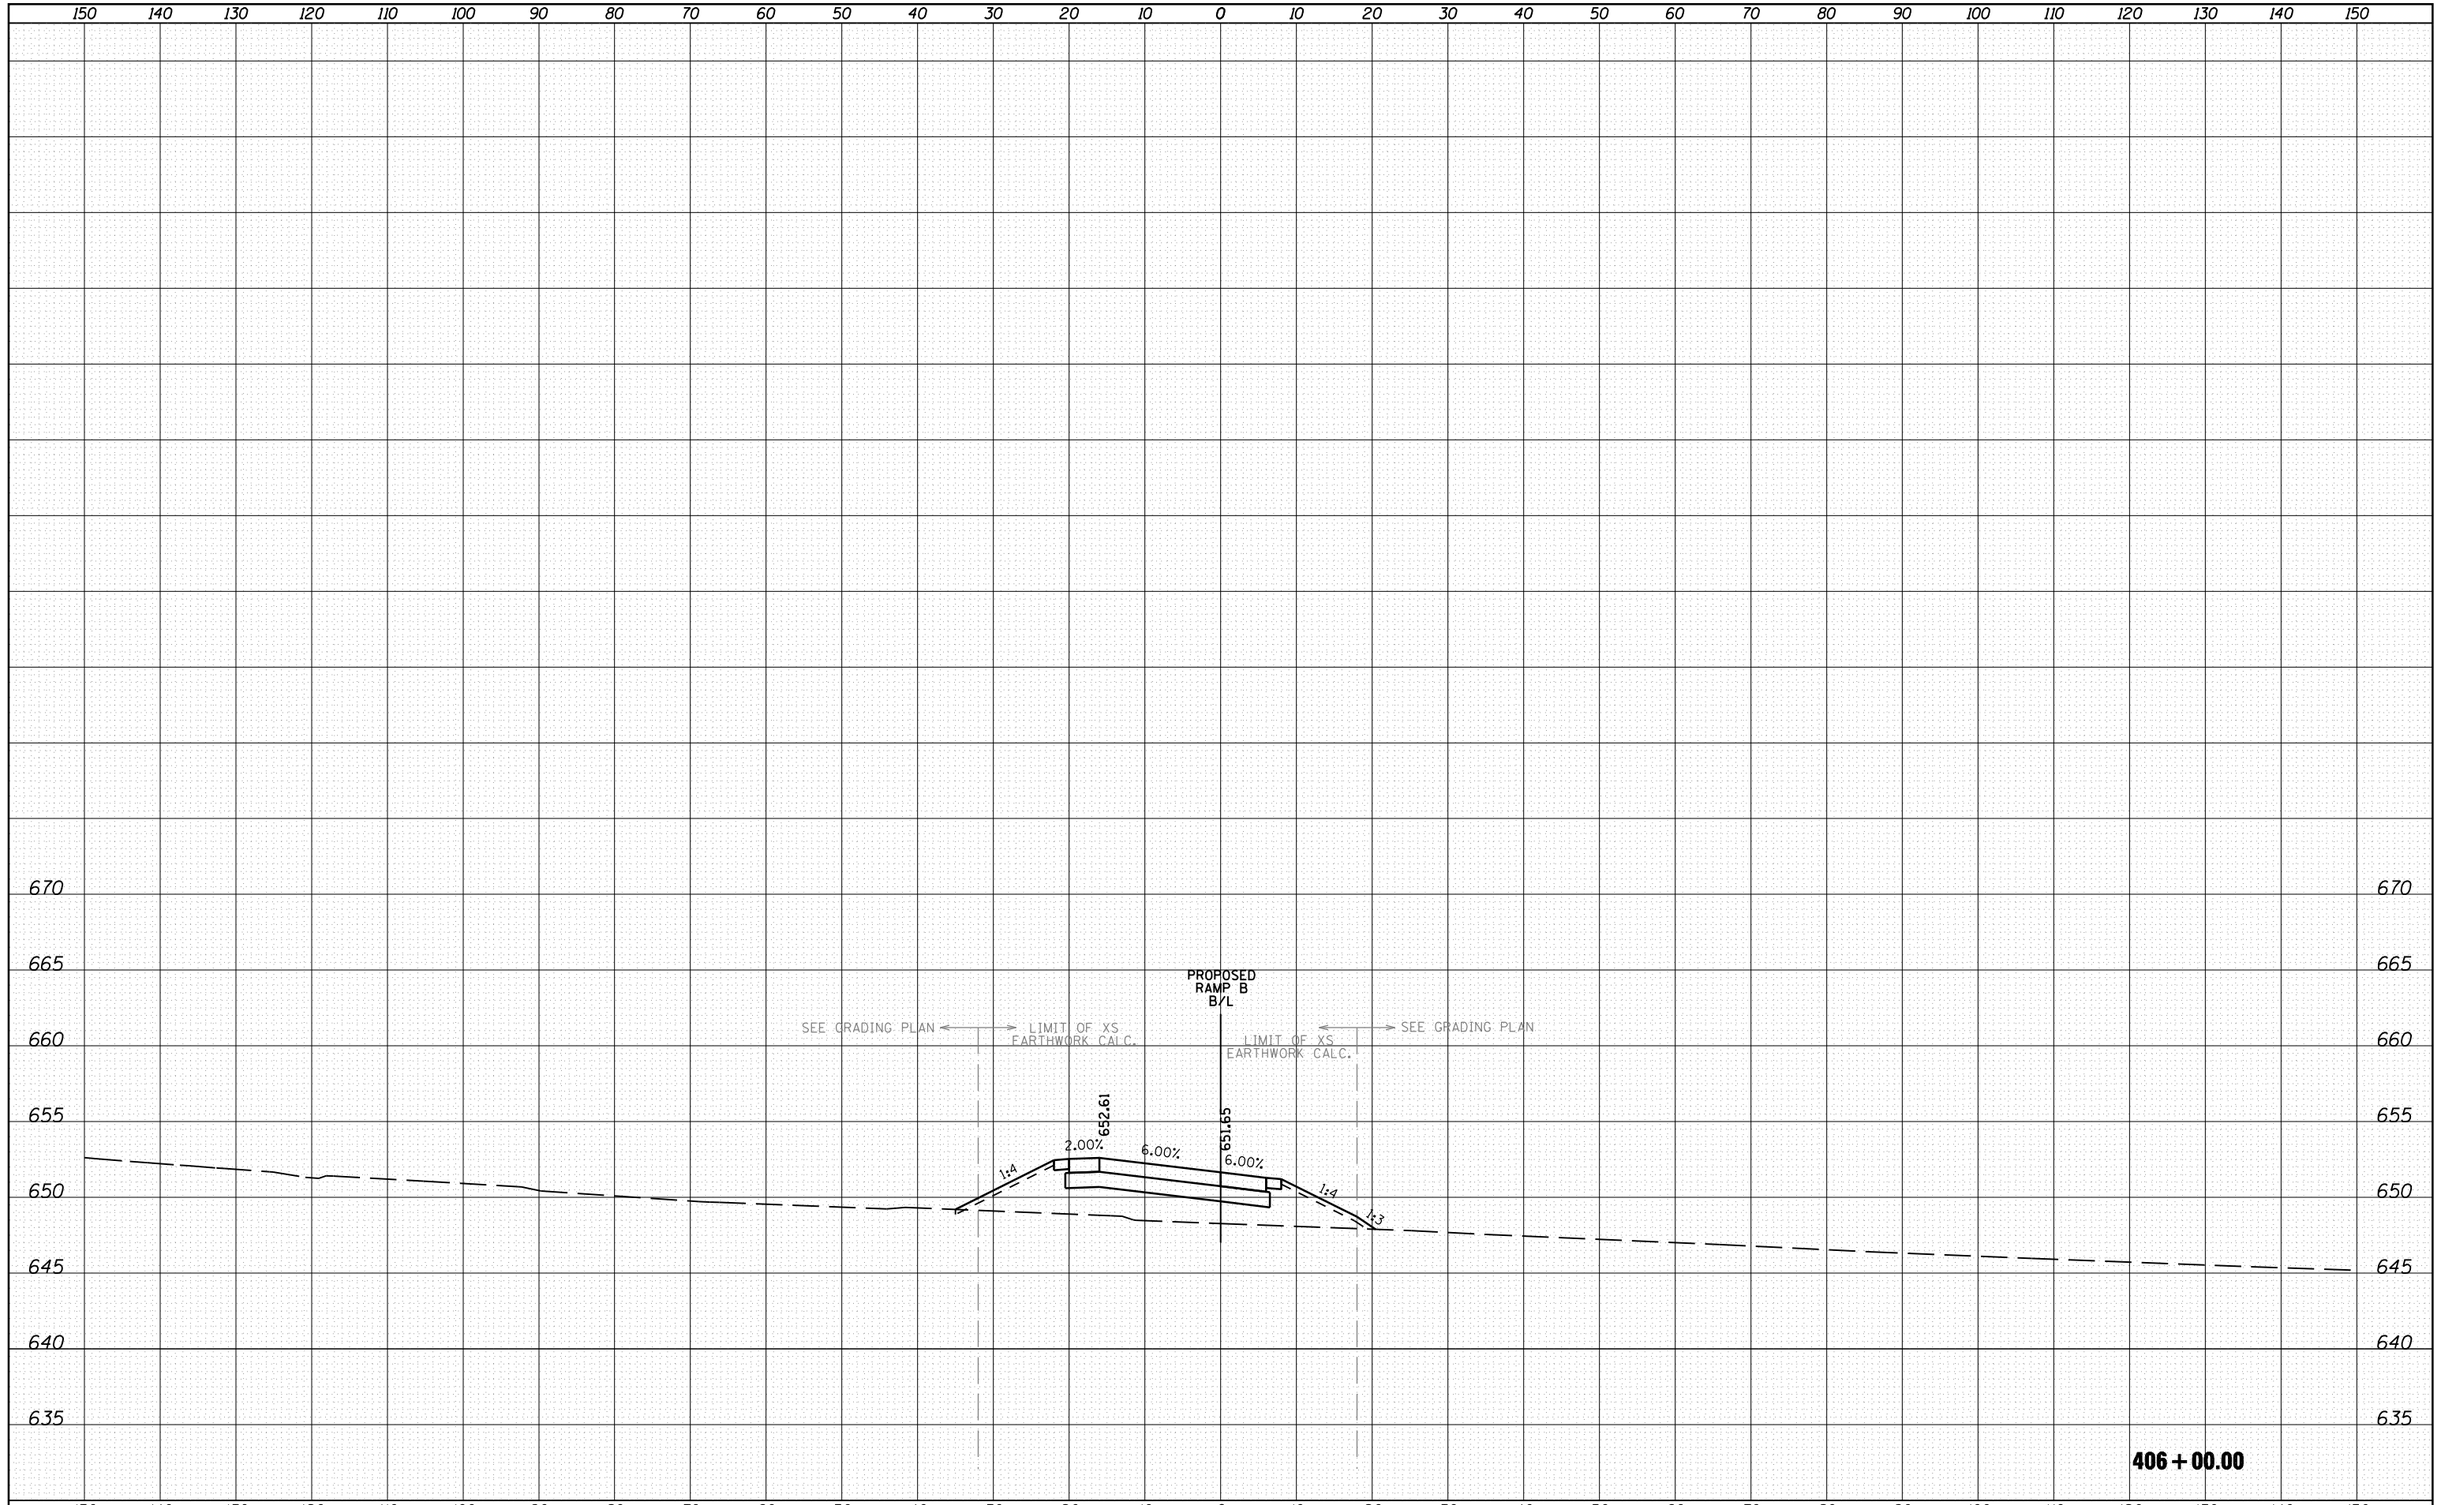

ORIGINAL SURVEY		BY	DATE
	SURVEYED		
	PLOTTED		
NOTE BOOK	TEMPLATE		
	AREAS		
NO.	AREAS CHECKED		

FILE NAME = h:\jobs2010\20103003\cad\site\dgn\refs\RampB-400\D160133-sht-RampB-400-xsec.dgn	USER NAME = 1654	DESIGNED - NGS	REVISED -
		DRAWN - NGS	REVISED -
	PLOT SCALE = 20.0000 ' / IN.	CHECKED - RS	REVISED -
	PLOT DATE = 5/16/2012	DATE - 05/11/2012	REVISED -

STATE OF ILLINOIS
DEPARTMENT OF TRANSPORTATION

U.S. ROUTE 30 AT IL ROUTE 31
CROSS SECTIONS – RAMP B

SCALE: | SHEET NO. 8 OF 14 SHEETS | STA. 406+00.00 | TO STA. 406+00.00

F.A. RTE.	SECTION	COUNTY	TOTAL SHEETS	SHEET NO.
349	(10 & 11 VB) R-3	•	507	489
	• KANE AND KENDALL		CONTRACT NO. 60133	
		ILLINOIS FED. AID PROJECT		