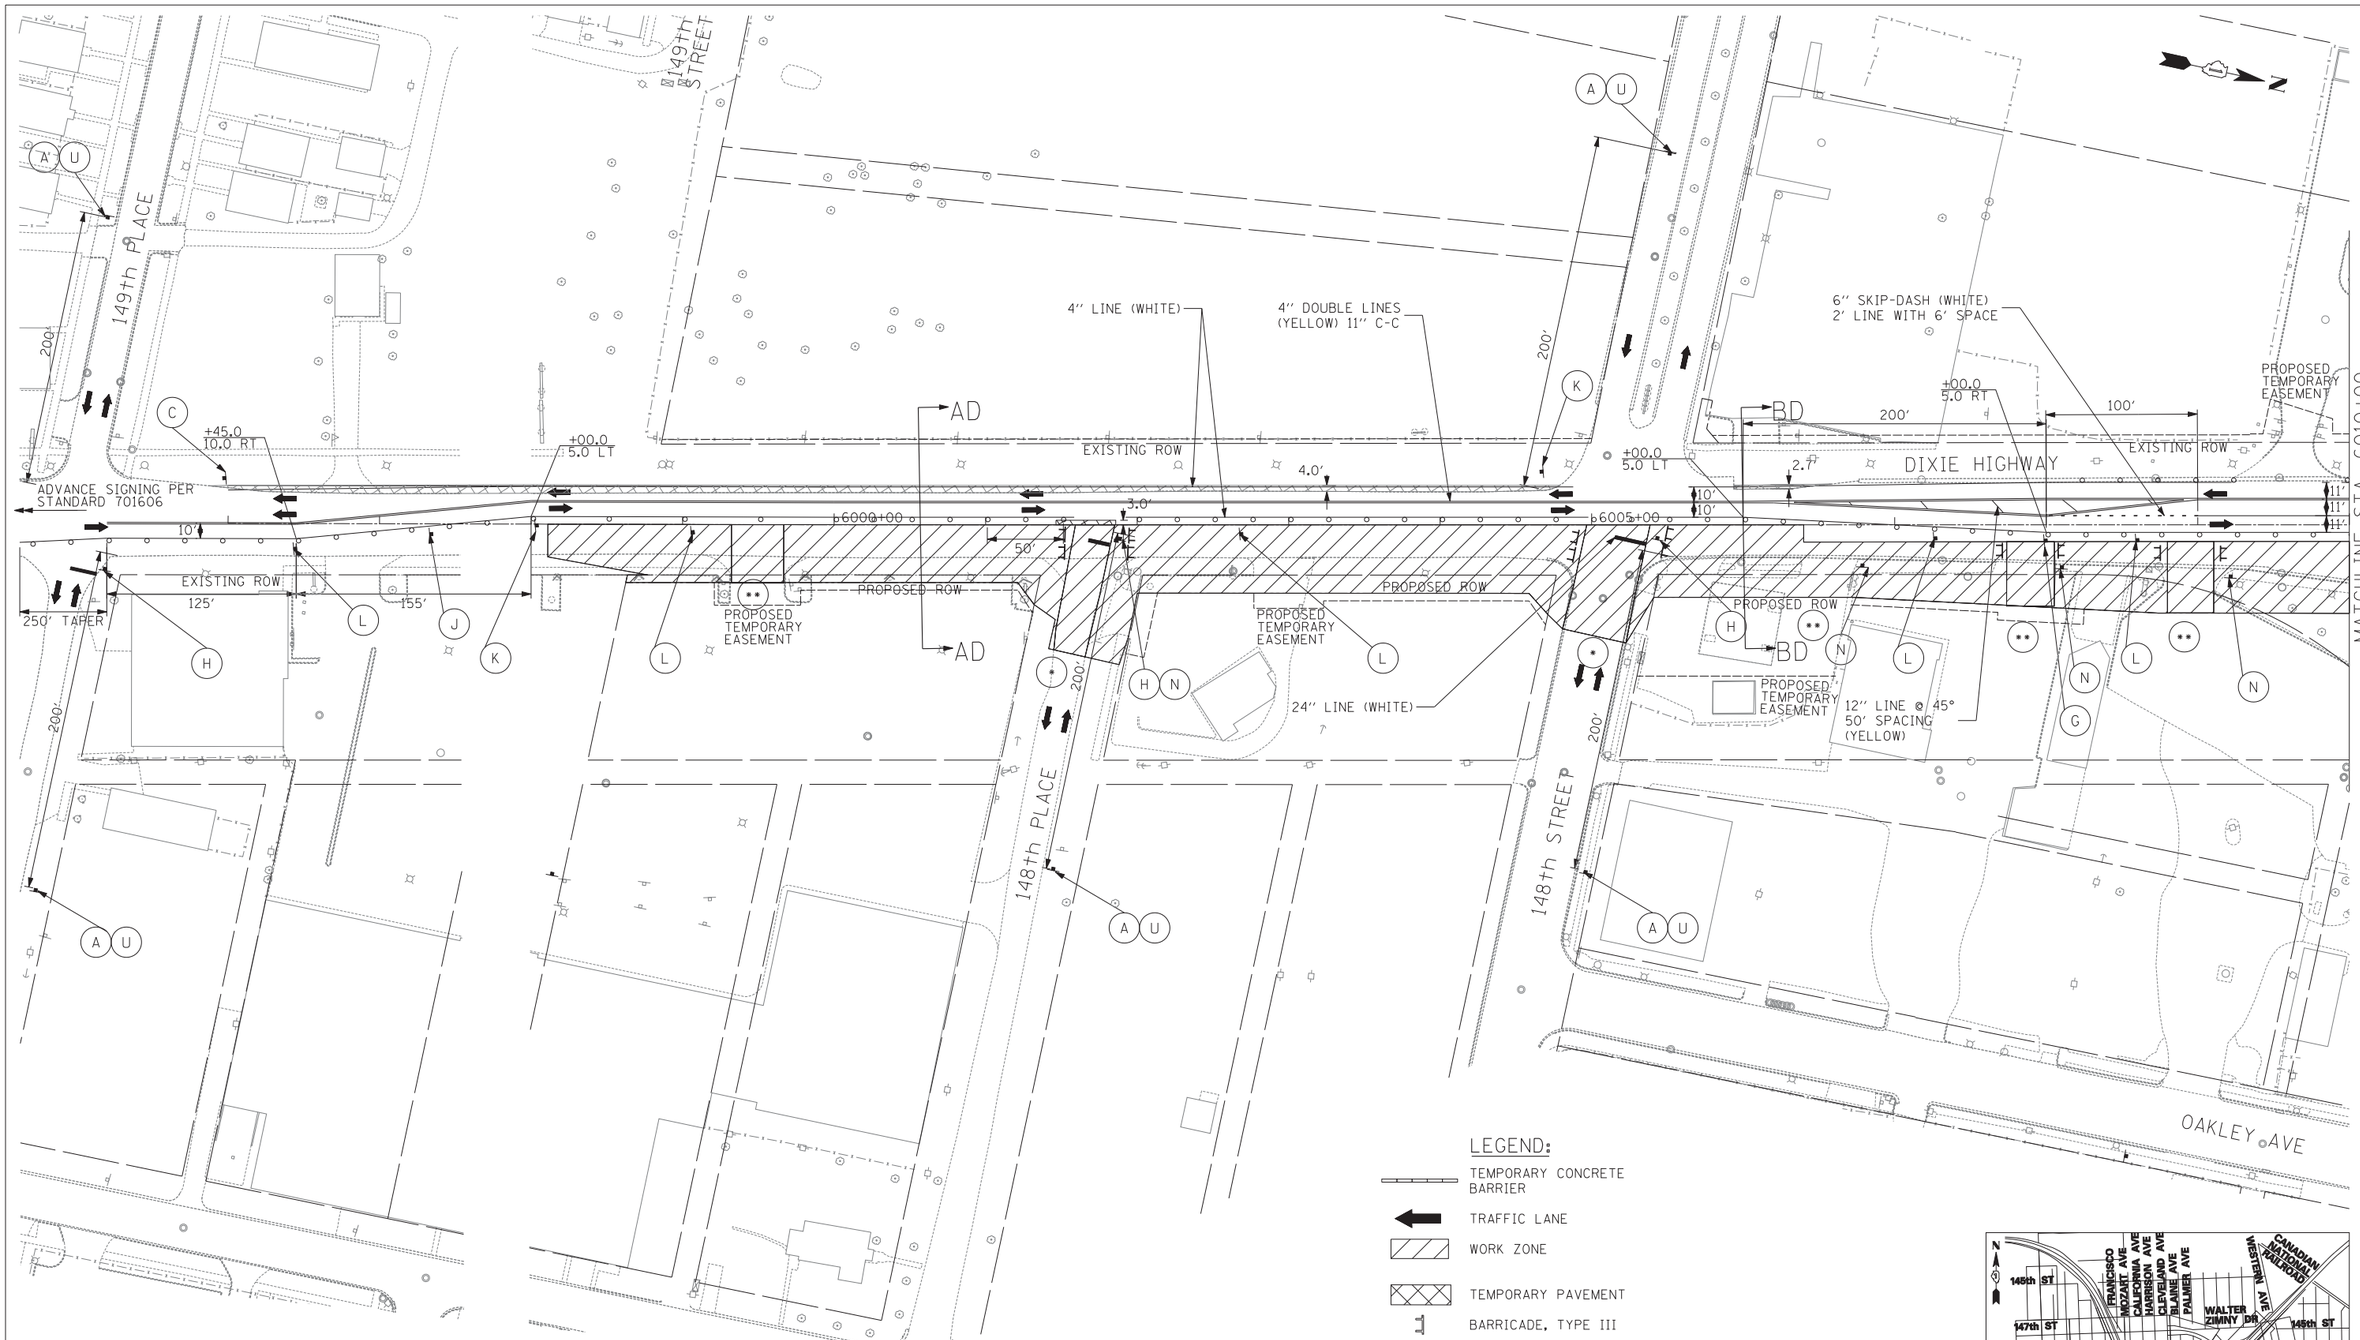

LEGEND:

- TEMPORARY CONCRETE BARRIER
- TRAFFIC LANE
- WORK ZONE
- TEMPORARY PAVEMENT
- BARRICADE, TYPE III
- DRUM WITH MONO-DIRECTIONAL STEADY BURNING LIGHT
- ARROW BOARD

NOTES

(*) CLOSURE TIME LIMITED TO 2 WEEKS COORDINATE CLOSURE BETWEEN 148th PLACE AND 148th STREET. ONE STREET MUST REMAIN OPEN AT ALL TIMES. SEE "LOCAL STREET CLOSURE DETAIL" ON THE MAINTENANCE OF TRAFFIC SIGNING SHEET.

(**) CLOSURE TIMES LIMITED TO 2 WEEKS COORDINATE CLOSURE BETWEEN DRIVEWAYS AND STREETS TO ALLOW ACCESS TO LOCAL BUSINESSES AT ALL TIMES. SEE "LOCAL STREET CLOSURE DETAIL" ON THE MAINTENANCE OF TRAFFIC SIGNING SHEET.

0 50 100
SCALE: 1" = 50'-0"

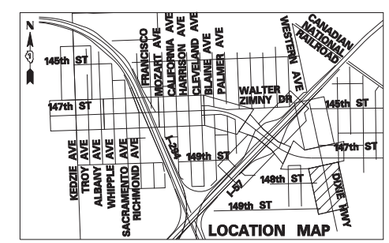

TYLIN INTERNATIONAL	USER NAME =	DESIGNED - DM	REVISED -	STATE OF ILLINOIS DEPARTMENT OF TRANSPORTATION	147TH STREET PROJECT MAINTENANCE OF TRAFFIC – DIXIE/WESTERN STAGE 1	F.A.I. RTE.	SECTION	COUNTY	TOTAL SHEETS / SHEET NO.
		DRAWN - DM	REVISED -			XX	(0405-1 & 0506-2) R-1	COOK	577 / 108
	PLOT SCALE =	CHECKED - JPM	REVISED -					CONTRACT NO. 60M57	
	PLOT DATE =	DATE - 5/23/2012	REVISED -		SCALE: SHEET NO. 8 OF 11 SHEETS STA. 5998+00 TO STA. 6010+00	FED. ROAD DIST. NO.	ILLINOIS	FED. AID PROJECT	

p:\602540(57-294)\road\p10_147th\P10_MOT1_SHT07.dgn

p:\602540(57-294)\road\p10_147th\P10_MOT1_SHT07.dgn 5/22/2012 1:44:30 PM