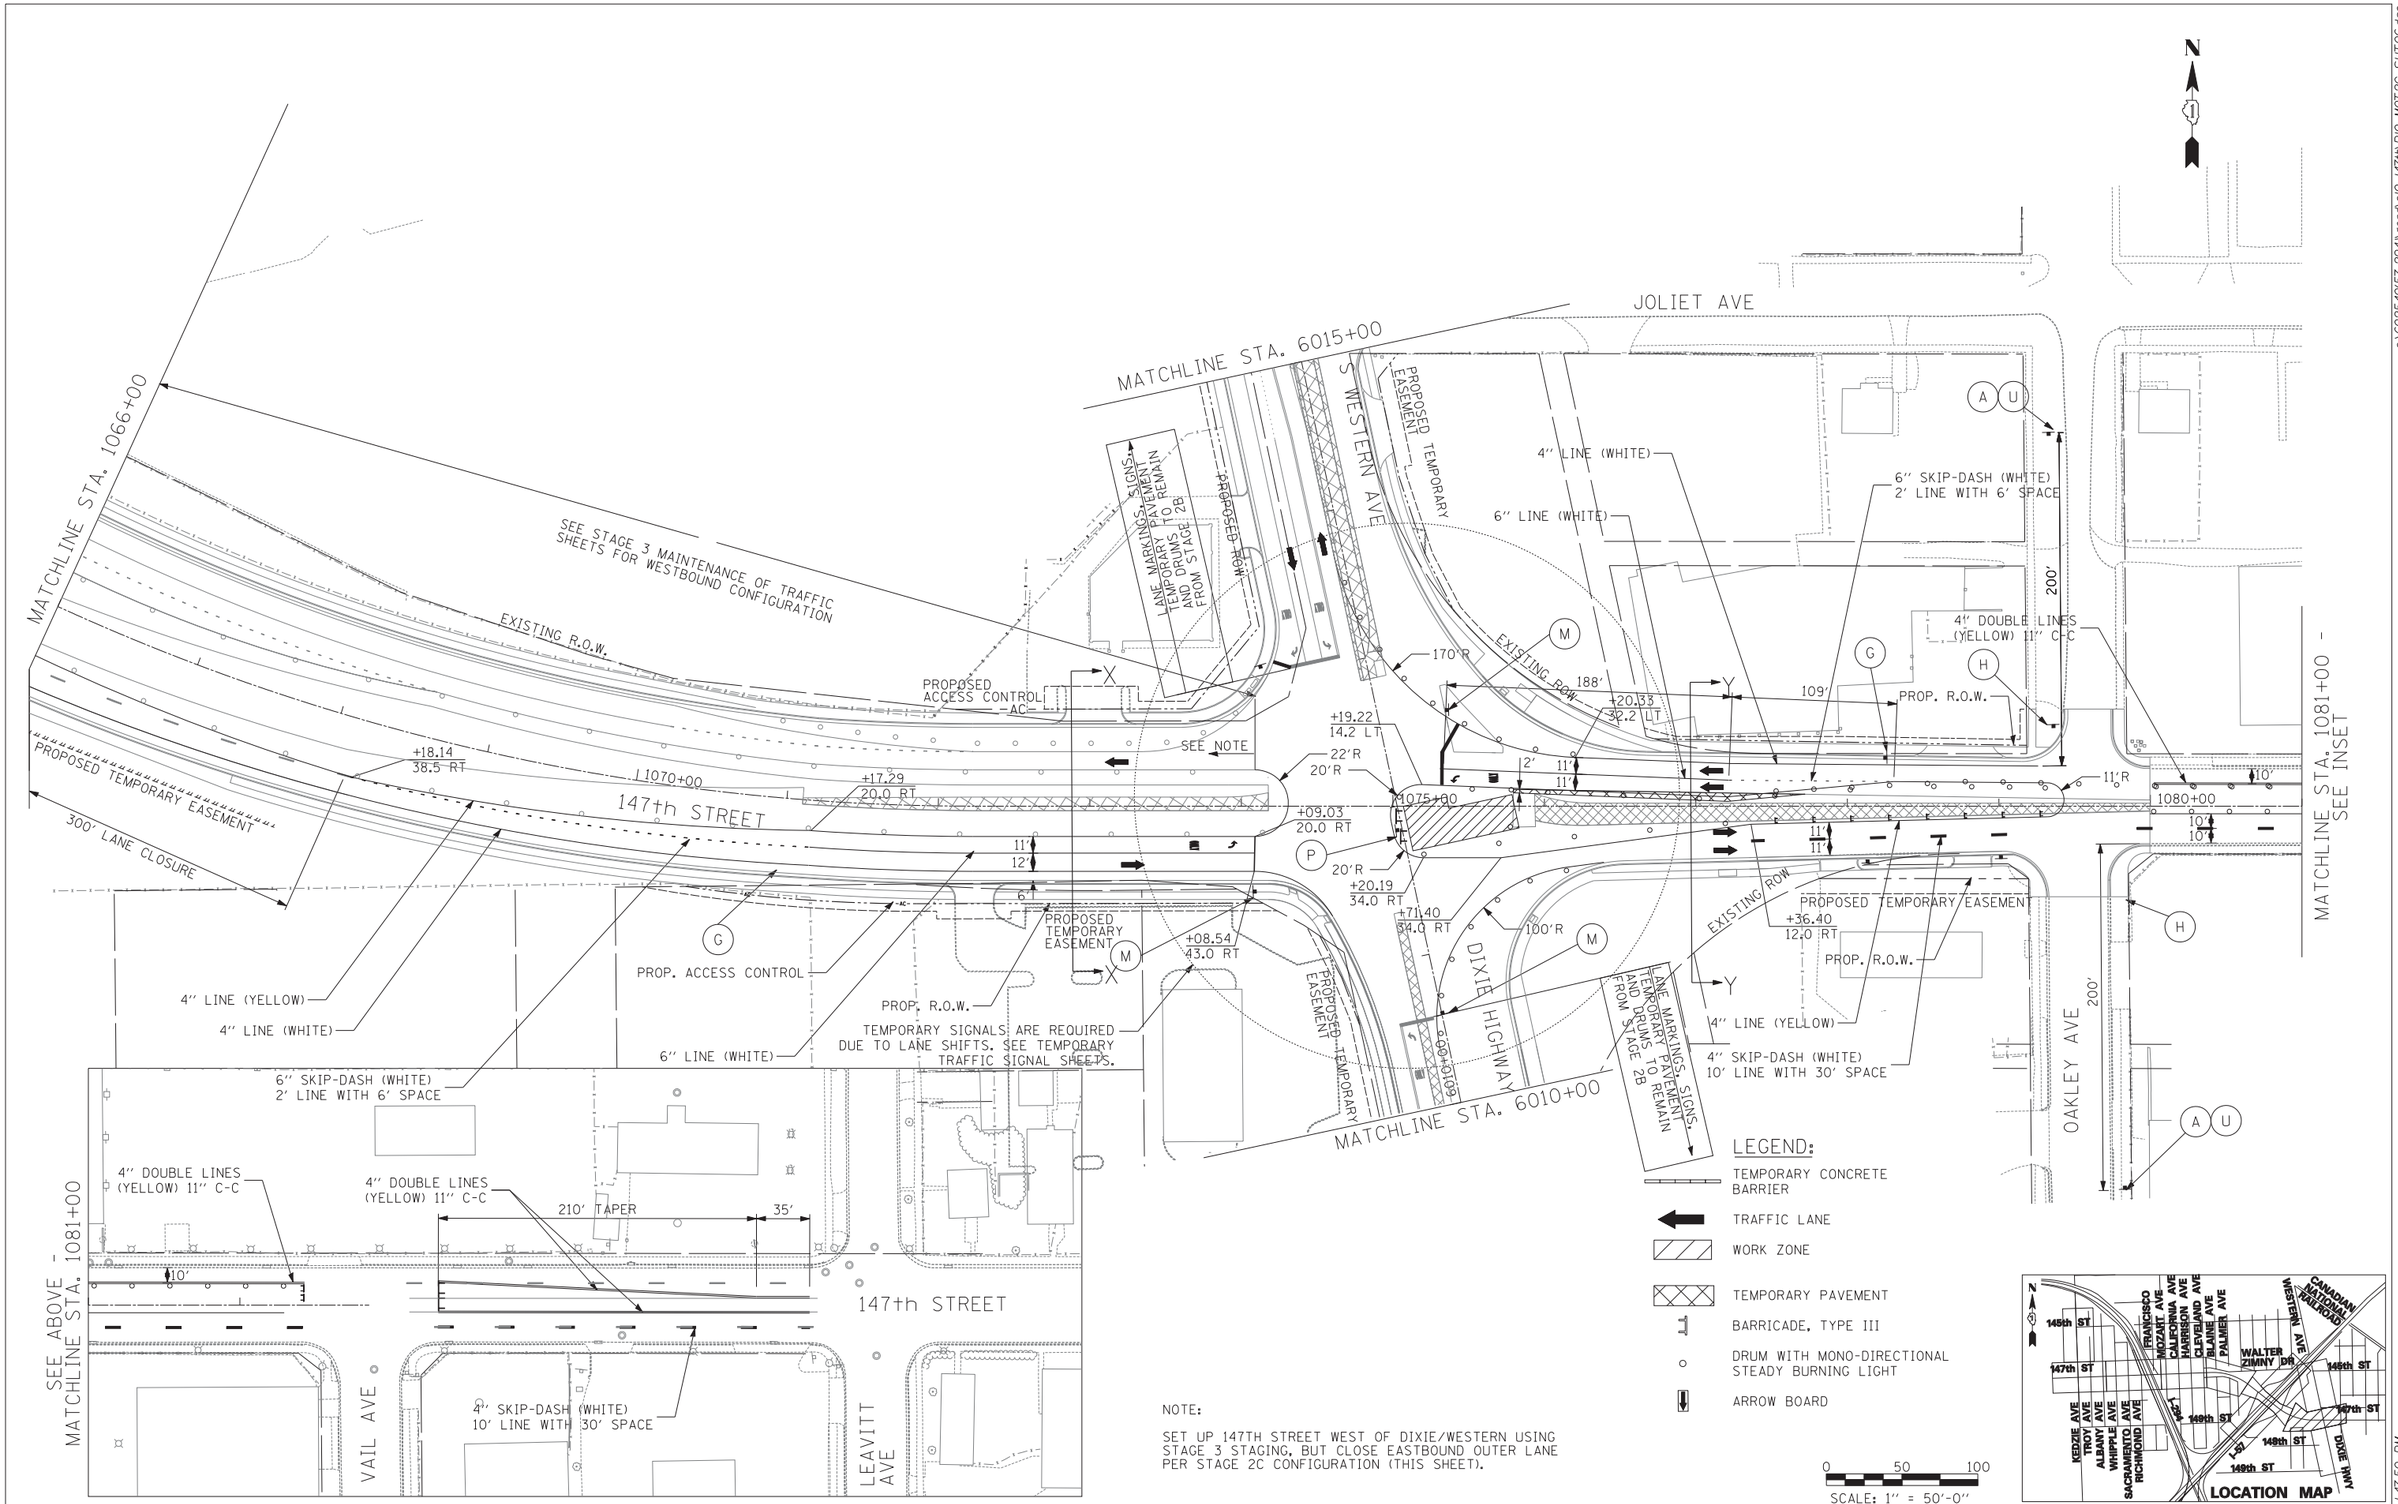

NOTE:

SET UP 147TH STREET WEST OF DIXIE/WESTERN USING STAGE 3 STAGING, BUT CLOSE EASTBOUND OUTER LANE PER STAGE 2C CONFIGURATION (THIS SHEET).

TY·LIN INTERNATIONAL	USER NAME =	DESIGNED - DM	REVISED -
		DRAWN - DM	REVISED -
	PLOT SCALE =	CHECKED - JPM	REVISED -
	PLOT DATE =	DATE - 5/23/2012	REVISED -

STATE OF ILLINOIS
DEPARTMENT OF TRANSPORTATION

147TH STREET PROJECT
MAINTENANCE OF TRAFFIC – 147TH ST. STAGE 2C

SCALE: 1" = 50' | SHEET NO. 3 OF 3 SHEETS | STA. 1066+00 TO STA. 1081+00

F.A.I. RTE.	SECTION	COUNTY	TOTAL SHEETS	SHEET NO.
XX	(0405-1 & 0506-2) R-1	COOK	577	148
		CONTRACT NO. 60M57		
FED. ROAD DIST. NO.	ILLINOIS	FED. AID PROJECT		

p:\602540(57-294)\road\p10_147th\P10_MOT2C_SHT06.dgn

5/22/2012 1:47:50 PM