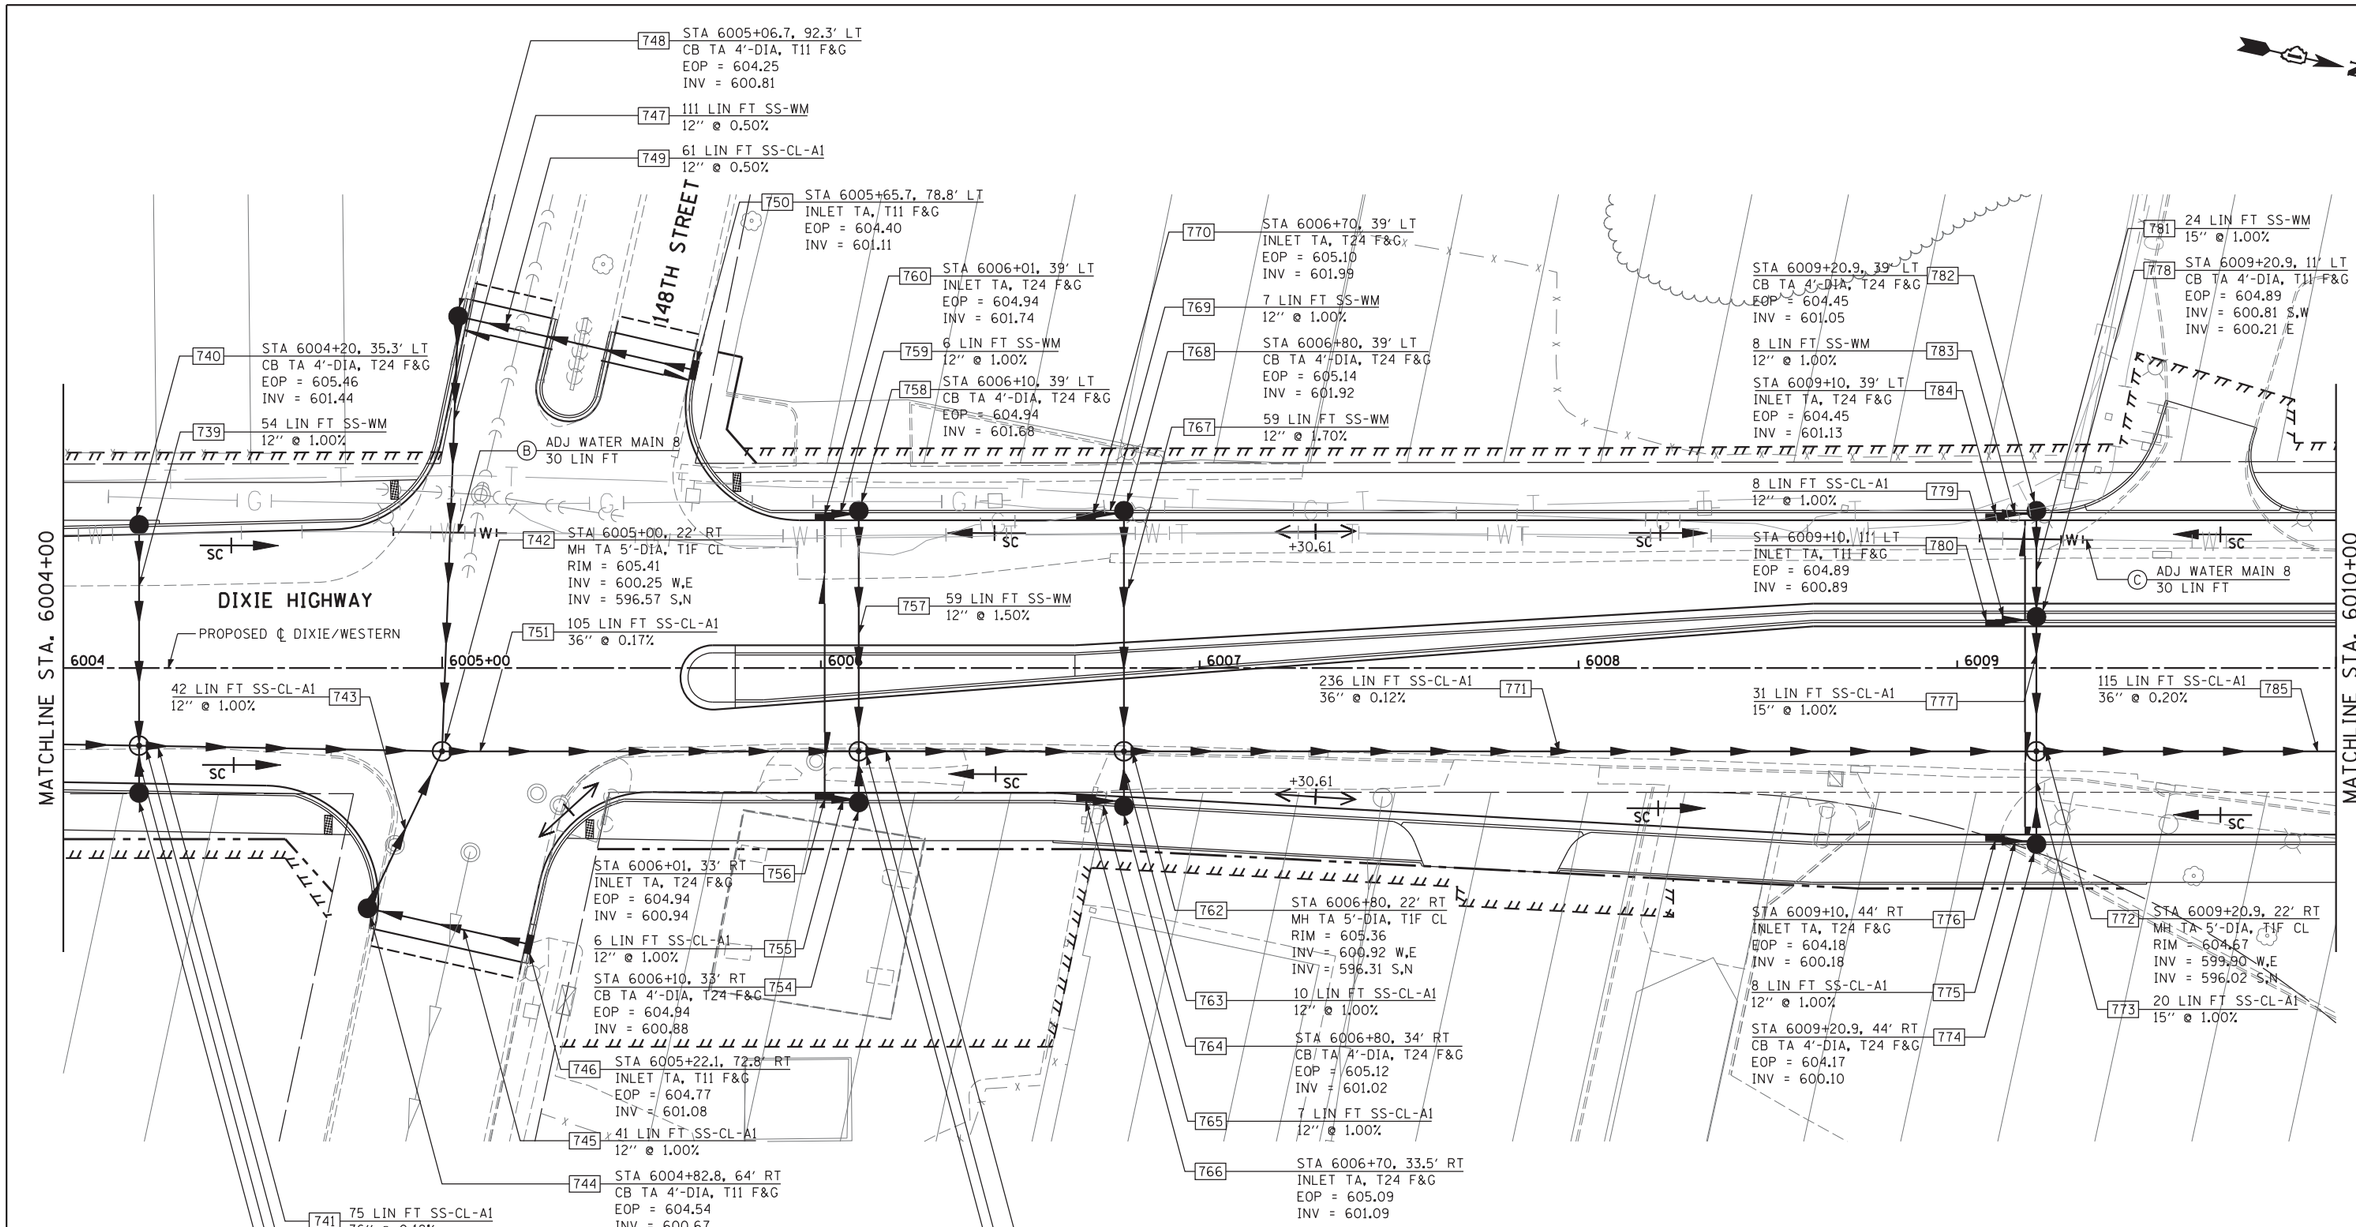

PIPE UNDERDRAINS

STA 6005+06 LT	24 LIN FT PIPE UNDERDRAINS 4"
STA 6005+65.1 LT	24 LIN FT PIPE UNDERDRAINS 4"
STA 6006+01 LT	39 LIN FT PIPE UNDERDRAINS 4"
STA 6006+01 RT	33 LIN FT PIPE UNDERDRAINS 4"
STA 6009+20.9 LT	27 LIN FT PIPE UNDERDRAINS 4"
STA 6009+20.9 MED	11 LIN FT PIPE UNDERDRAINS 4"
STA 6009+20.9 RT	44 LIN FT PIPE UNDERDRAINS 4"

LEGEND

EXISTING RIGHT-OF-WAY
PROPOSED RIGHT-OF-WAY
PROPOSED TEMPORARY EASEMENT

HRGreen
HRGreen.com
Illinois Professional Design Firm
184-001322

USER NAME =		DESIGNED - JRS	REVISED - JRS 12/01/2011		
		DRAWN - MJF	REVISED - JRS 02/15/2012		
PLOT SCALE =		CHECKED - APS	REVISED - JRS 05/04/2012		
PLOT DATE =		DATE - 7/22/2011	REVISED -		

STATE OF ILLINOIS
DEPARTMENT OF TRANSPORTATION

147TH STREET PROJECT
PROPOSED DRAINAGE AND UTILITY PLAN – DIXIE HWY

SCALE: 1"=20' | SHEET NO. 17 OF 23 SHEETS | STA. 6004+00 TO STA. 6010+00

F.A.I. RTE.	SECTION	COUNTY	TOTAL SHEETS	SHEET NO.
57	(0405-1 & 0506-2) R-1	COOK	577	237
		CONTRACT NO. 60M57		
FED. ROAD DIST. NO.	ILLINOIS	FED. AID PROJECT		

P10_DRPP_SHT17_HRGREEN.dgn
P10_DRPP_SHT17_HRGREEN.dgn
4/26/2012 11:22:42 AM