SECTION 12, TOWNSHIP 36, RANGE 13

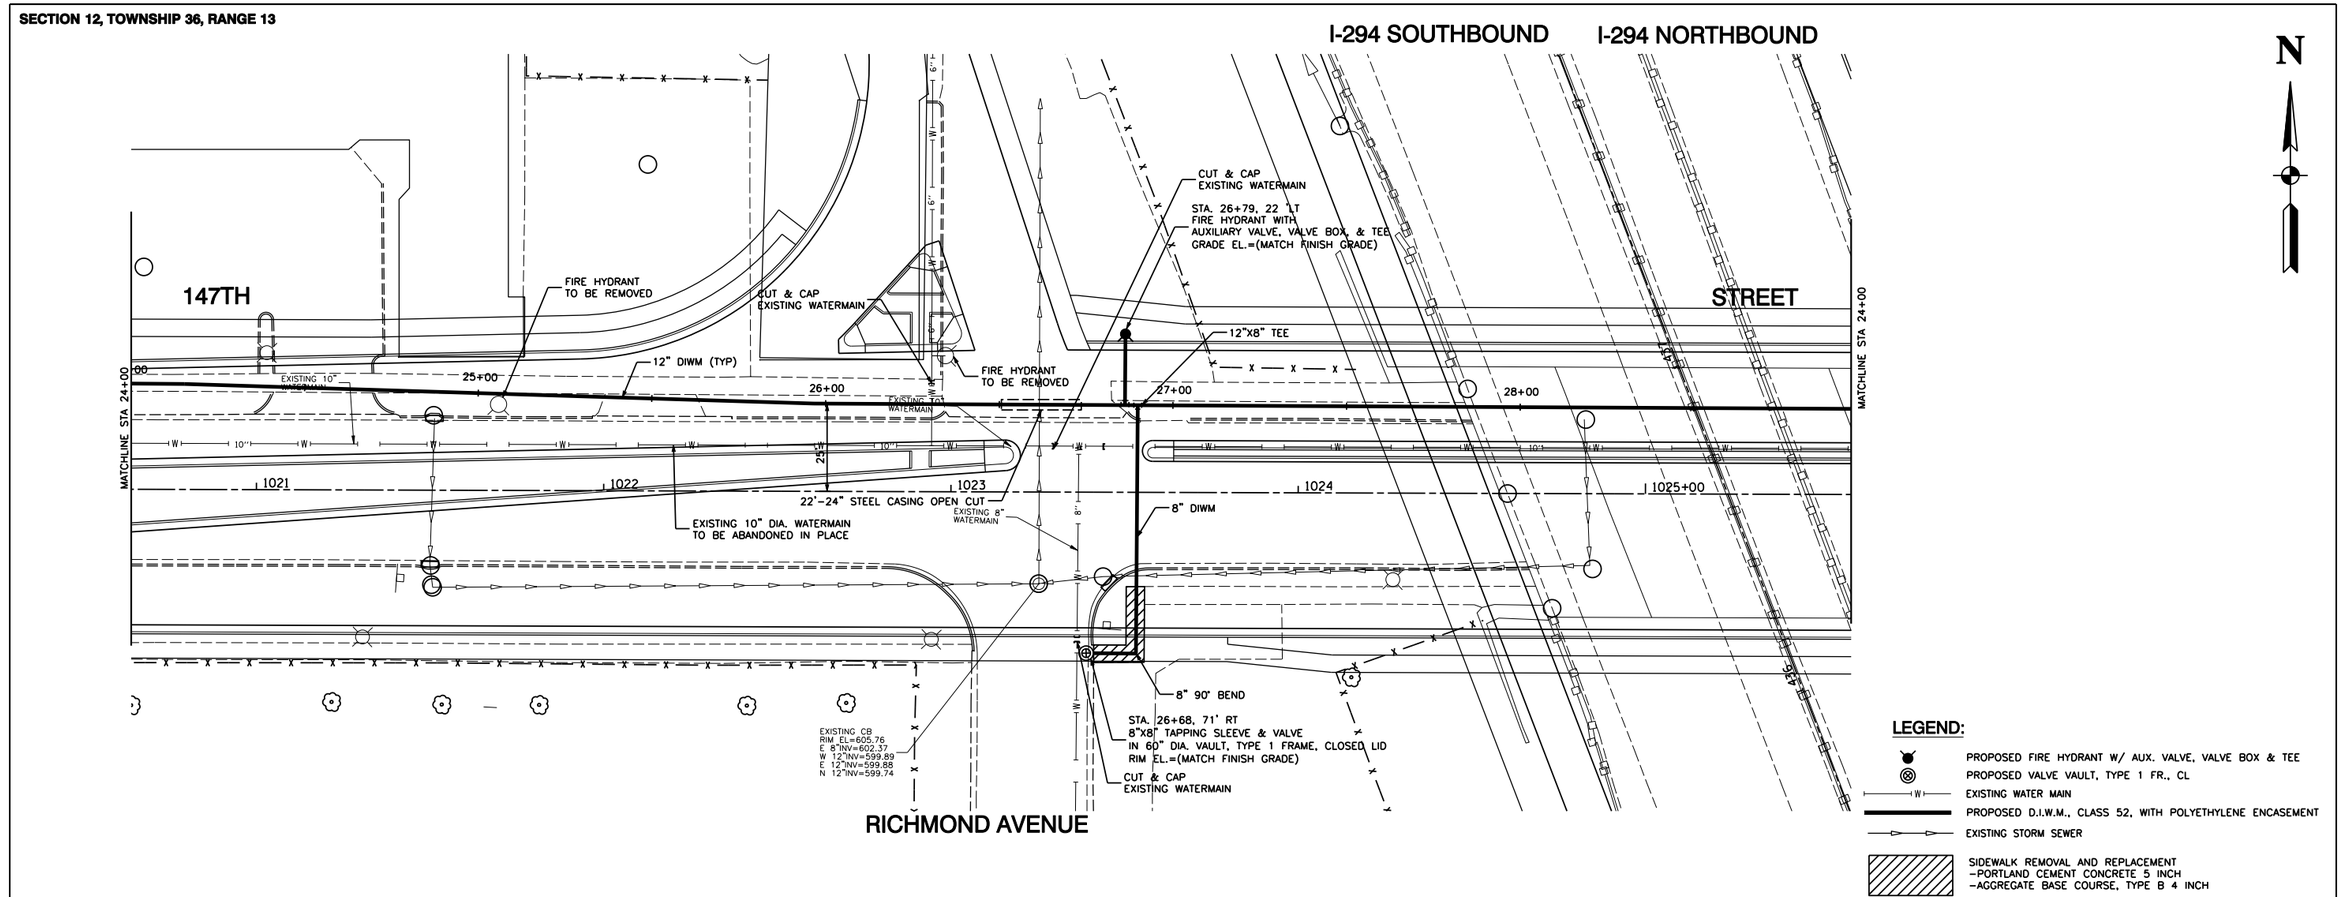

ROBINSON ENGINEERING, LTD.
CONSULTING REGISTERED PROFESSIONAL ENGINEERS AND PROFESSIONAL LAND SURVEYORS
17000 SOUTH PARK AVENUE SOUTH HOLLAND, ILLINOIS 60473
(708) 331-6700 FAX (708) 331-3826

© COPYRIGHT 2011

ILLINOIS DESIGN FIRM REGISTRATION NO. 184001128.

REVISIONS		
No.	Date	Remarks

147TH STREET PROJECT
PROPOSED WATERMAIN IMPROVEMENTS
PLAN AND PROFILE
STA 24+00 TO STA 29+00
POSEN, ILLINOIS

Drawn by: MED	Date: 08/30/11
Checked by: VC	Scale: H 1"= 20' V 1"= 4'
Sheet 5 of 11	Project No. 10-432

LAST SAVED BY: MDOWNS ON 8/30/11
PLOTTED BY: MATTHEW DOWNS ON 8/4/10