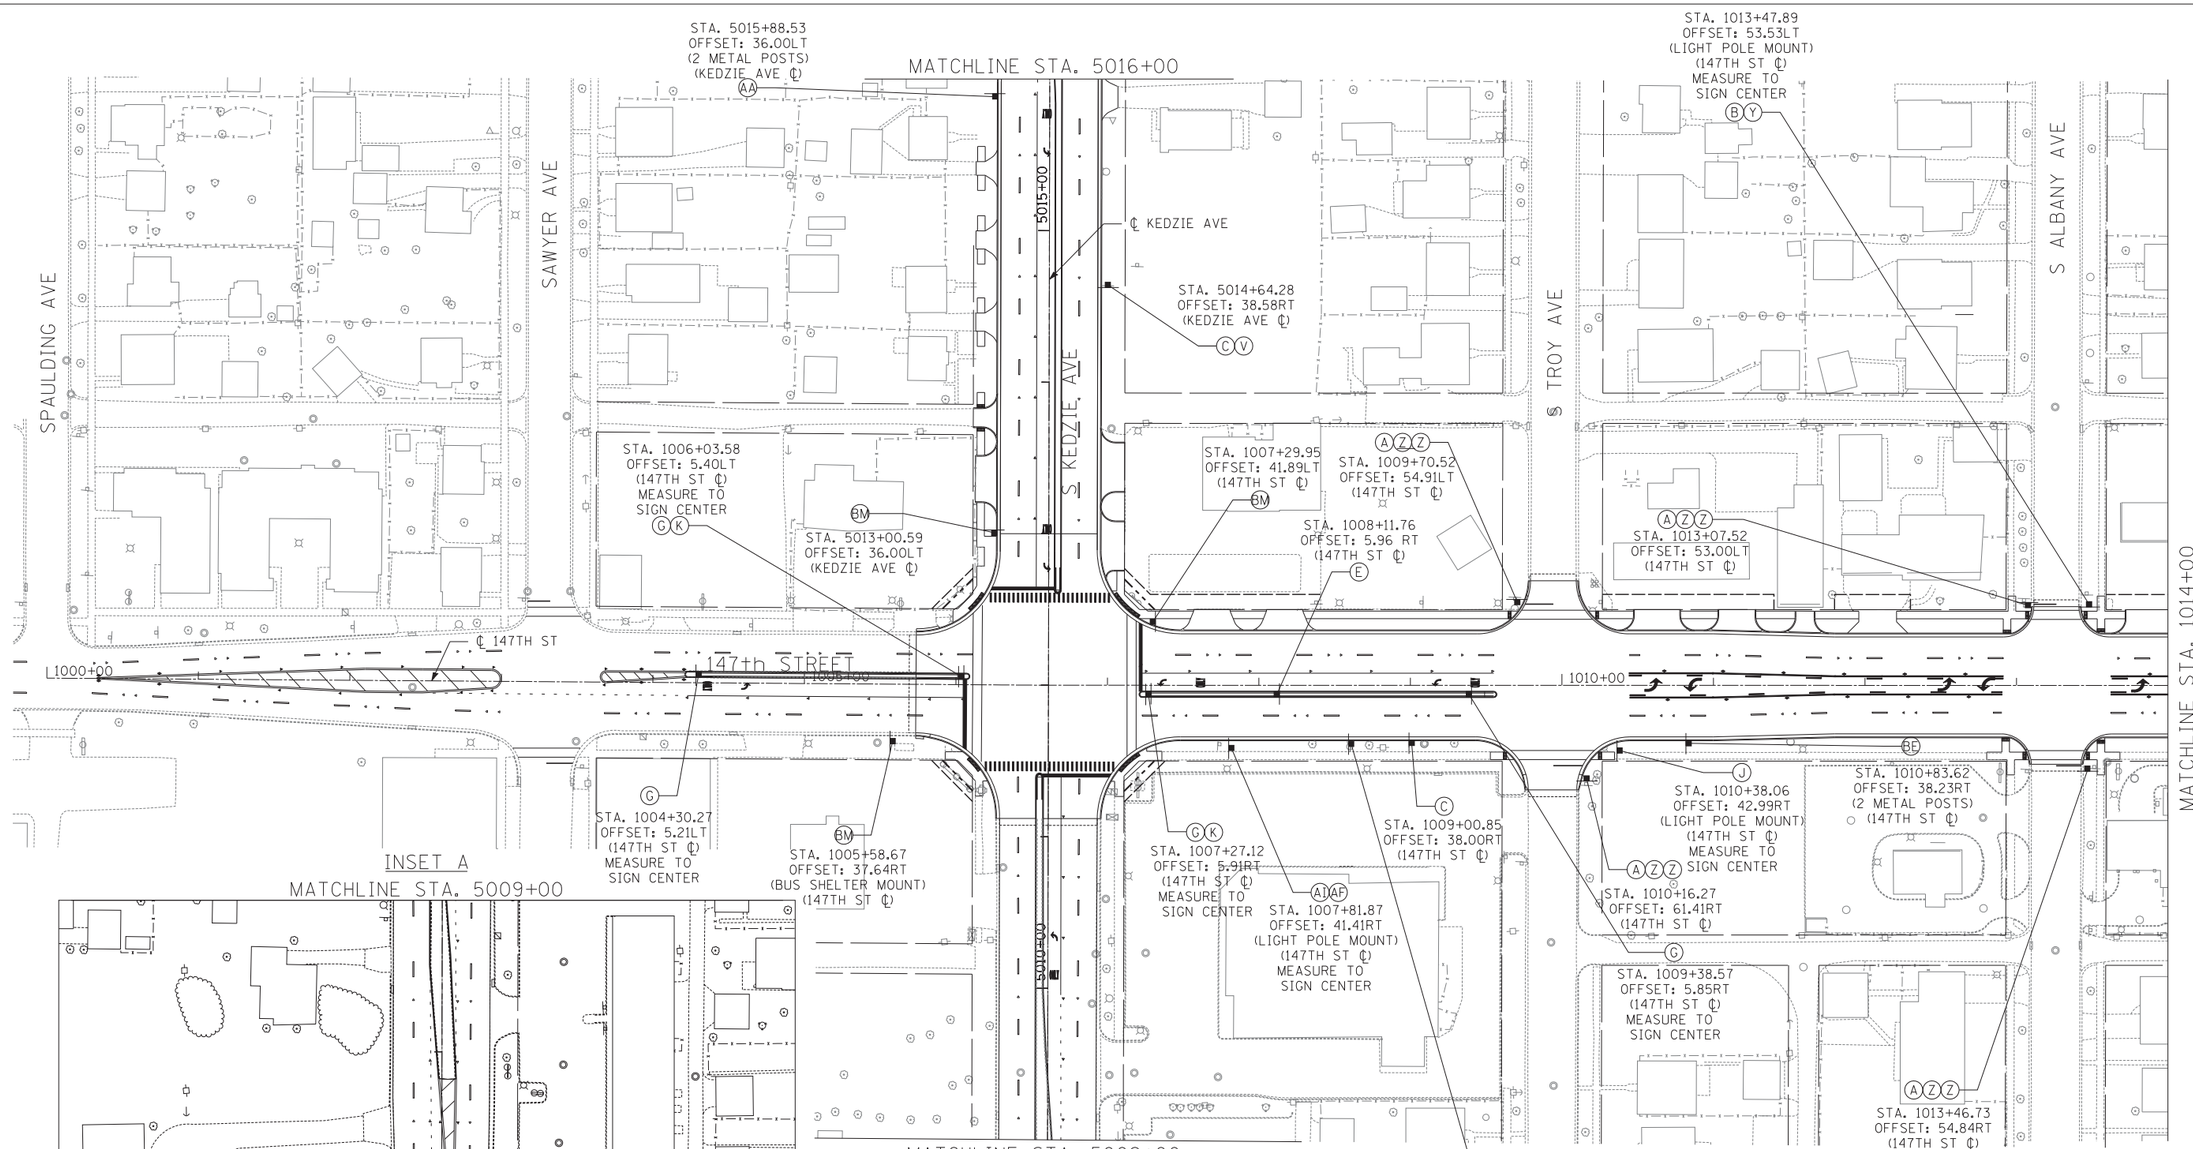

LEGEND:

(A)	DENOTES SIGN PANEL TYPE OR TYPES ON A SINGLE MOUNTING (SEE SIGNING LEGEND FOR CORRESPONDING PANEL OR PANELS).
STA. XXX+XX.XX	INDICATES STATIONING ALONG THE SPECIFIED CENTERLINE.
OFFSET: XX.X RT/LT	INDICATES OFFSET FROM THE SPECIFIED CENTERLINE.
(SIGNAL POST MOUNT)	INDICATES MOUNTING TYPE. IF IT IS NOT DENOTED, THE PANEL IS GROUND MOUNTED.
(147TH ST ℄)	DENOTES THE ALIGNMENT BEING USED FOR STATIONING AND OFFSET.

NOTES:

1. ALL OFFSETS ARE TO THE SIGN PANEL EDGE UNLESS OTHERWISE NOTED.
2. ALL SIGNS SHALL BE GROUND MOUNTED UNLESS OTHERWISE NOTED.
3. FOR ALL STANDARD SIGNS, SEE THE SIGNING LEGEND FOR SIGN DIMENSIONS.
4. THE NEW PROPOSED SIGNS MAINTAINED BY COOK COUNTY ALONG KEDZIE AVE SHALL HAVE TYPE "ZZ" RETRO REFLECTIVE SHEETING.

0 50 100
SCALE: 1" = 50'-0"

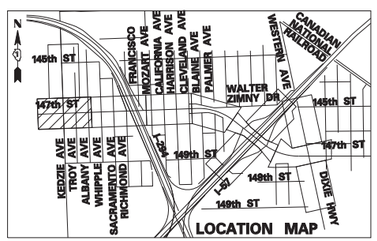

TY·LIN INTERNATIONAL	USER NAME =	DESIGNED - BES	REVISED -	STATE OF ILLINOIS DEPARTMENT OF TRANSPORTATION	147TH STREET PROJECT SIGNING PLAN	F.A.I. RTE.	SECTION	COUNTY	TOTAL SHEETS	SHEET NO.
		DRAWN - BES	REVISED -			XX	(0405-1 & 0506-2) R-1	COOK	577	347
	PLOT SCALE =	CHECKED - JPM	REVISED -						CONTRACT NO. 60M57	
	PLOT DATE =	DATE - 5/23/2012	REVISED -		SCALE: 1" = 50' SHEET NO. 1 OF 9 SHEETS STA. 1000+00 TO STA. 1014+00	FED. ROAD DIST. NO.	ILLINOIS	FED. AID PROJECT		

p:\602540(57-294)\road\p10_147th\P10_SIGN_SHT01.dgn

p:\602540\57-294\road\p10_147thNP10_SIGN_SHT01.dgn

5/22/2012 8:09:23 AM