NOTES:
1. EXISTING LIGHTING UNITS POWERED FROM CONTROLLER "J" THAT WILL BE MOVED TO CONTROLLER "ZA" SHALL BE PROVIDED WITH NEW IDENTIFICATION DECALS. THE COST OF THE NEW DECALS AND REMOVAL OF THE EXISTING DECALS IS INCLUDED IN THE PRICE OF THE ITEM "MAINTENANCE OF LIGHTING SYSTEM."

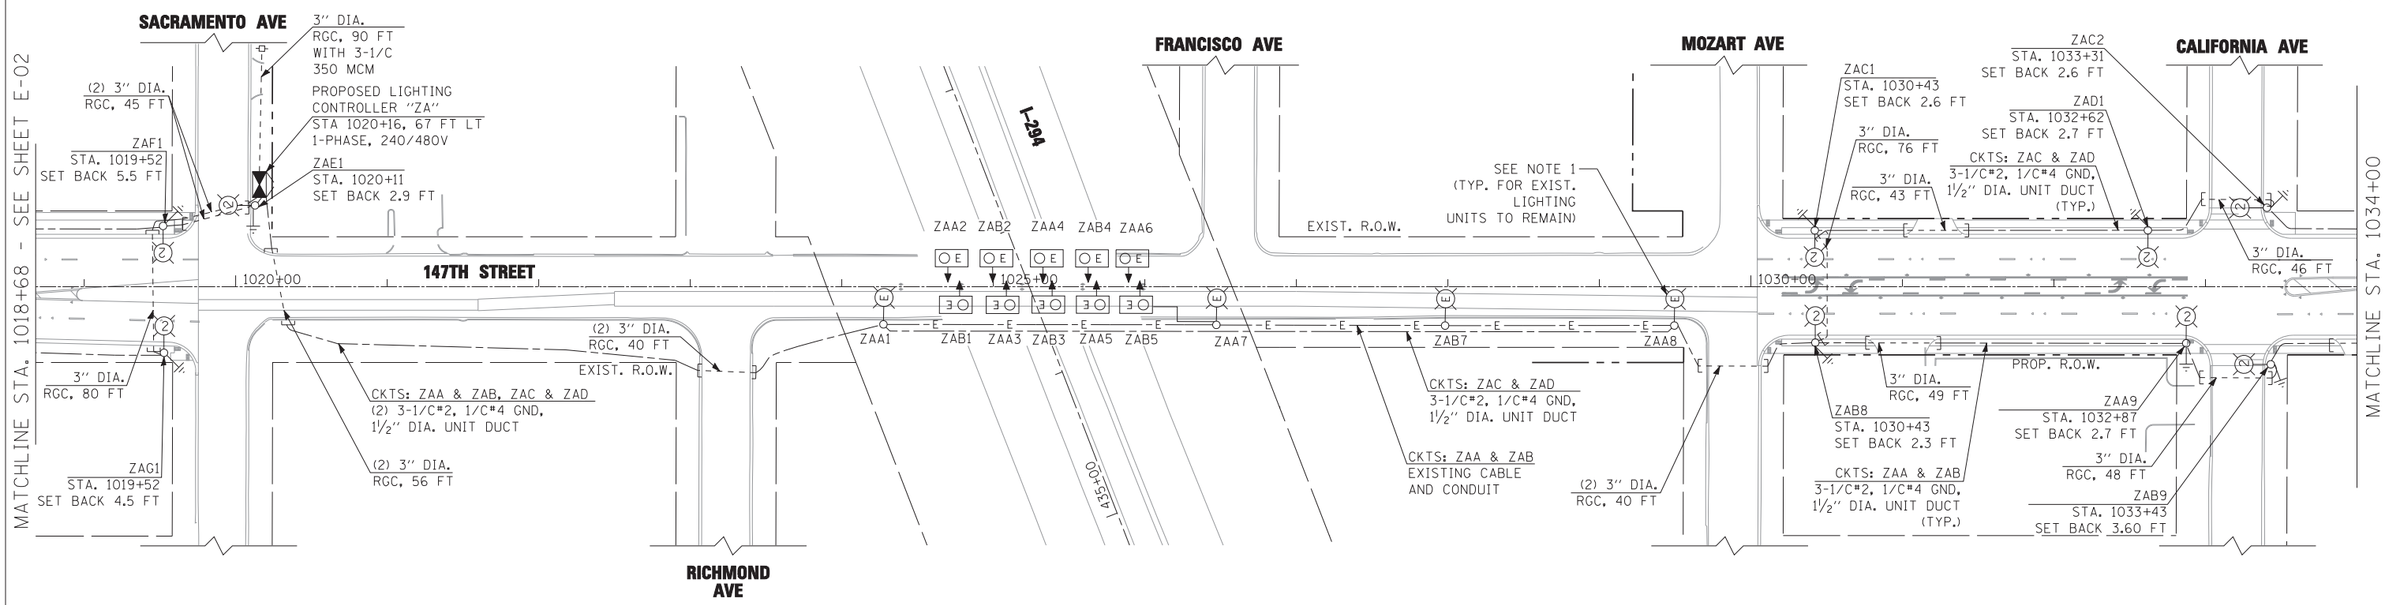

E-03

EJM ENGINEERING, INC. 411 South Wells Street Suite 1000 Chicago, Illinois 60607	USER NAME = rswanson	DESIGNED - RDP	REVISED -	STATE OF ILLINOIS DEPARTMENT OF TRANSPORTATION	147TH STREET PROPOSED LIGHTING PLAN	F.A.I. RTE.	SECTION	COUNTY	TOTAL SHEETS / SHEET NO.
		DRAWN - PS	REVISED -				(0405-1 & 0506-2) R-1	COOK	577 / 419
	PLOT SCALE = 50:1	CHECKED - RAS	REVISED -					CONTRACT NO. 60M57	
	PLOT DATE = 4/23/2012	DATE - 04/20/2012	REVISED -		SCALE: 1"=50' / SHEET NO. 2 OF 6 SHEETS / STA. 1018+68 TO STA. 1049+00	FED. ROAD DIST. NO.	ILLINOIS	FED. AID PROJECT	

...\D160M57-sht-light3.dgn

4/23/2012 1:04:21 PM