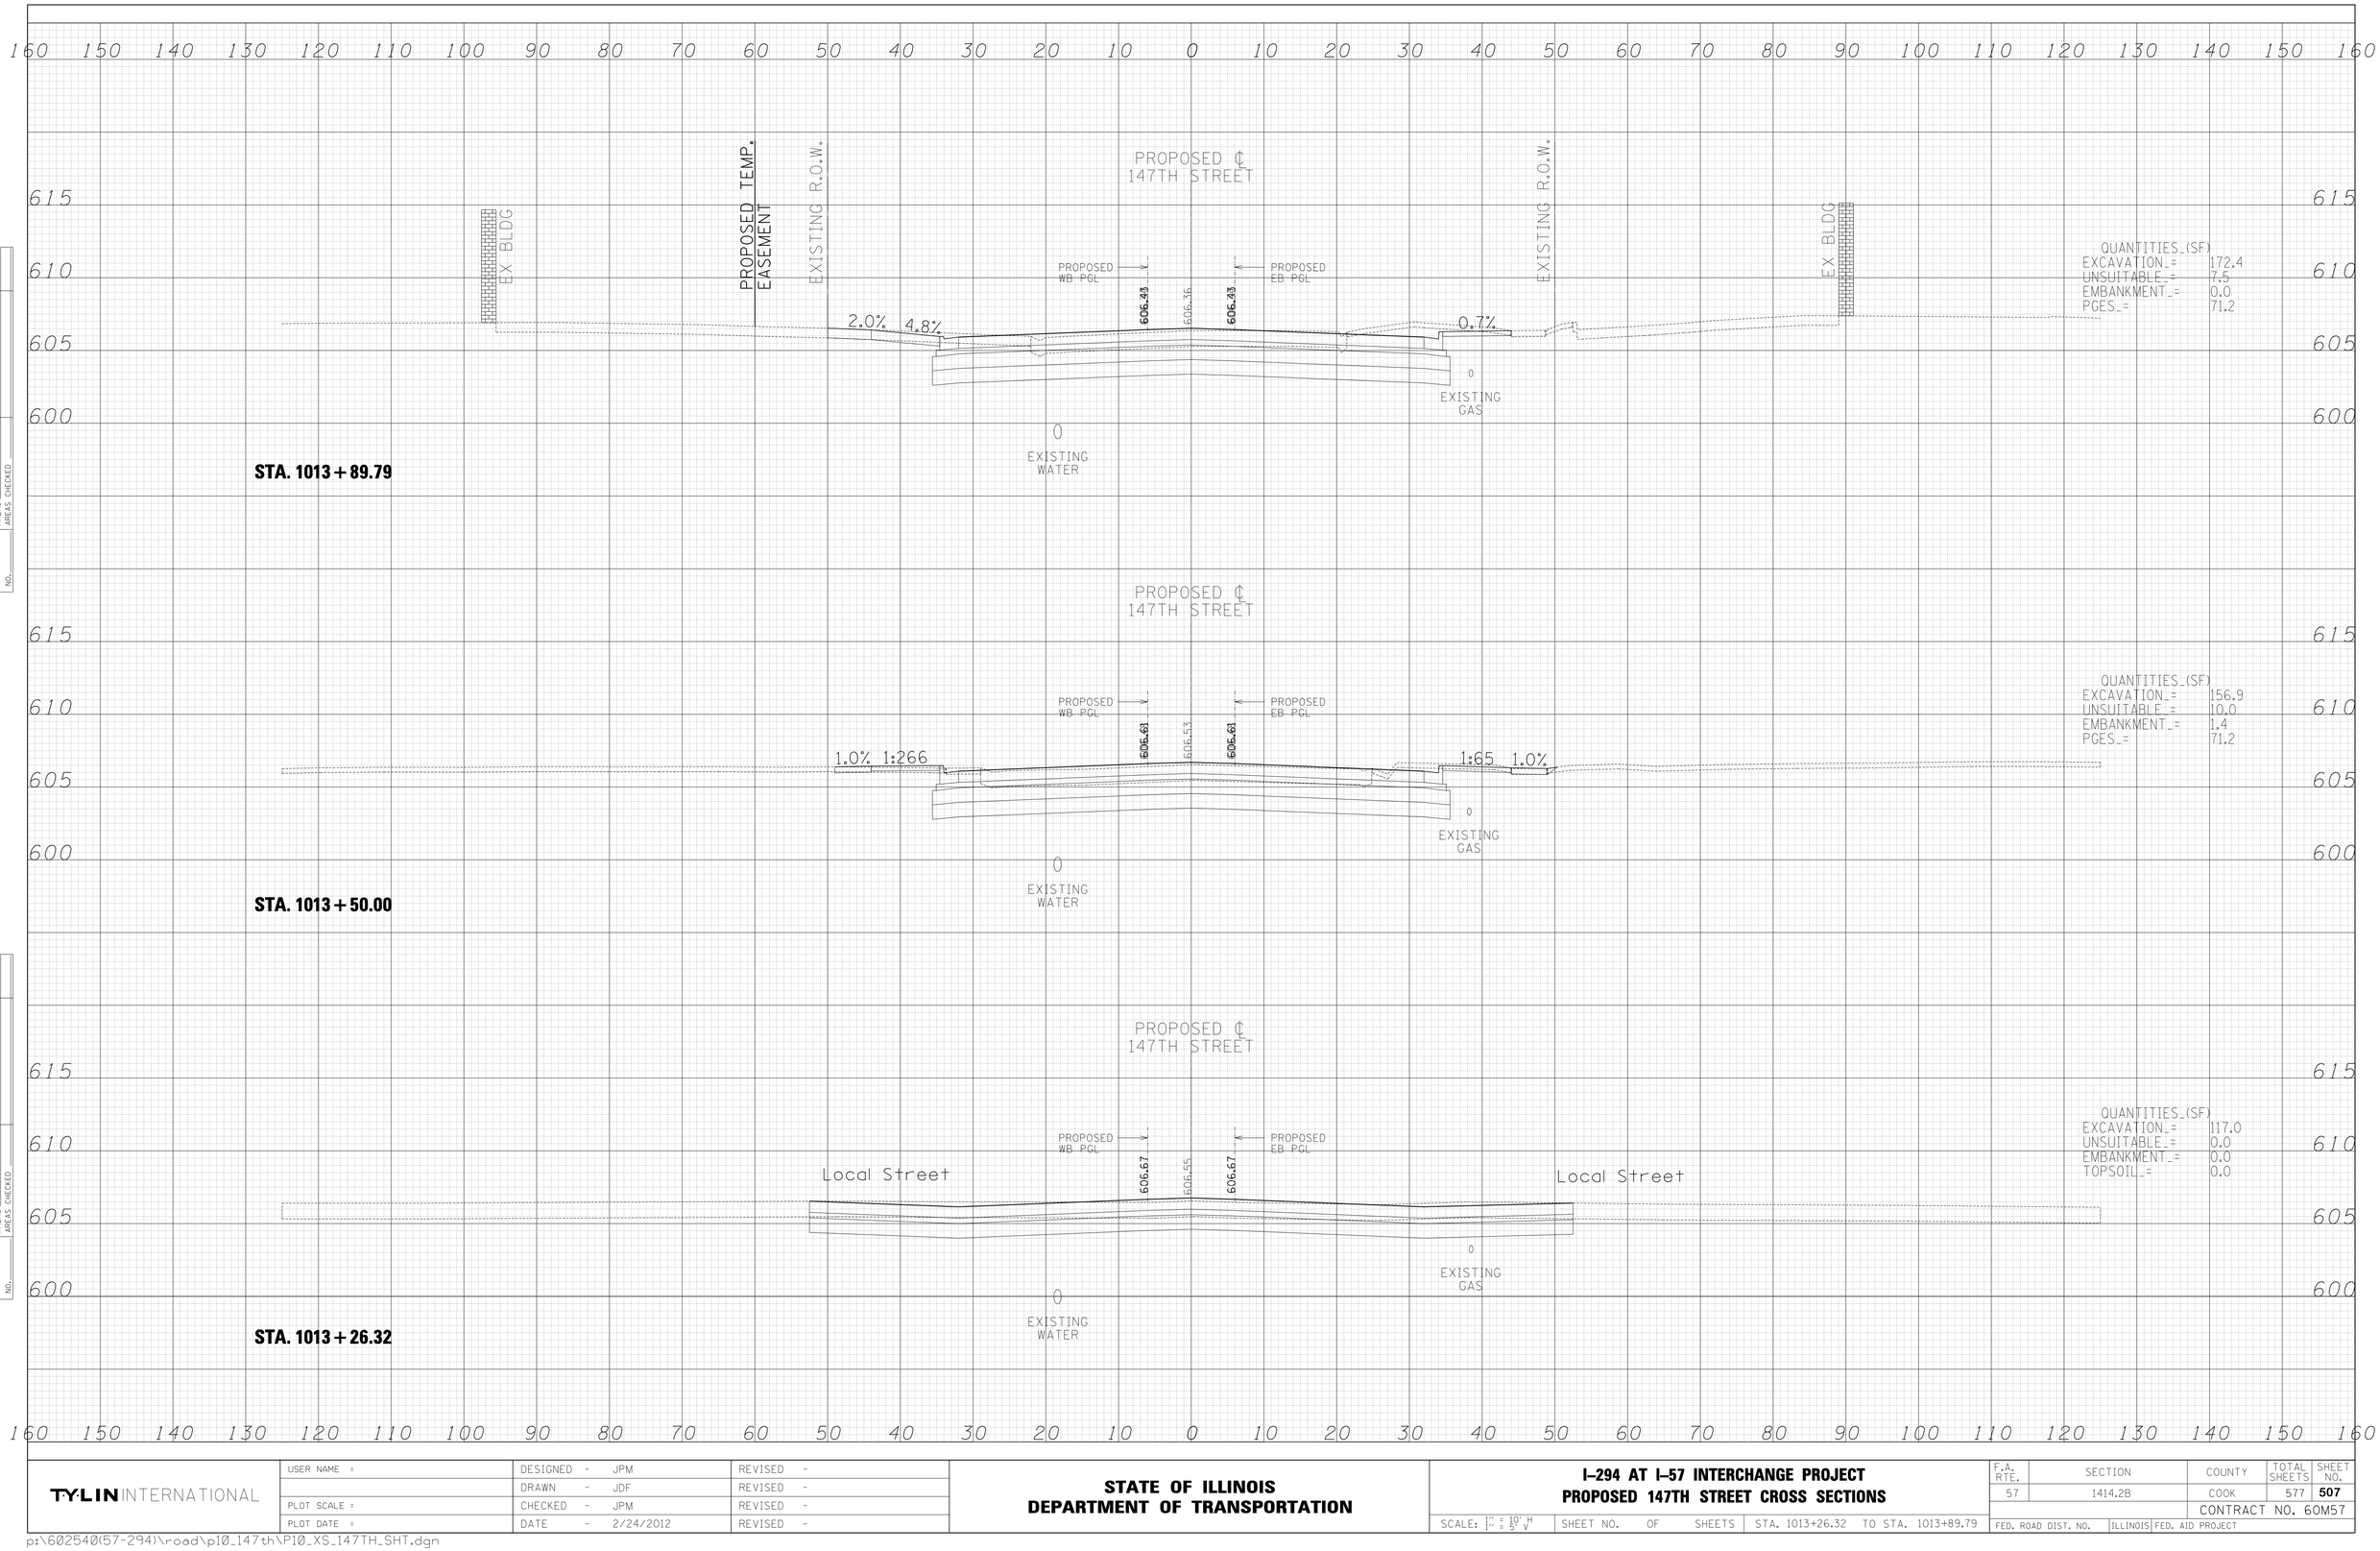


FINAL SURVEY
NOTE BOOK
NO.
SURVEYED
PLOTTED
TEMPLATE
AREAS
AREAS CHECKED
BY
DATE

ORIGINAL SURVEY
NOTE BOOK
NO.
SURVEYED
PLOTTED
TEMPLATE
AREAS
AREAS CHECKED
BY
DATE

TY·LIN INTERNATIONAL

| | | |
|---|---|---|
| USER NAME = | DESIGNED - JPM | REVISED - |
| | DRAWN - JDF | REVISED - |
| PLOT SCALE = | CHECKED - JPM | REVISED - |
| PLOT DATE = | DATE - 2/24/2012 | REVISED - |

**STATE OF ILLINOIS**
**DEPARTMENT OF TRANSPORTATION**

**I-294 AT I-57 INTERCHANGE PROJECT**
**PROPOSED 147TH STREET CROSS SECTIONS**

SCALE: 1" = 10' H, 1" = 5' V | SHEET NO. OF SHEETS | STA. 1013+26.32 TO STA. 1013+89.79

| F.A. RTE. | SECTION | COUNTY | TOTAL SHEETS | SHEET NO. |
|---|---|---|---|---|
| 57 | 1414.2B | COOK | 577 | 507 |
| | | CONTRACT NO. 60M57 | | |
| FED. ROAD DIST. NO. | ILLINOIS | FED. AID PROJECT | | |

p:\602540(57-294)\road\p10_147th\P10_XS_147TH_SHT.dgn